PROJECT REFERENCE NO.	SHEET NO.
R-2610 A	9
R /W SHEET NO.	

METRIC 5 0 10

CONST.REV.

R /W REV.

ROADWAY DESIGN ENGINEER — NORTH CAROLINA PROFESSIONAL SEAL 17691 ENGINEER RICHARD A. SHILLINGLAW — 06-17-04

HYDRAULICS ENGINEER — NORTH CAROLINA PROFESSIONAL SEAL 12786 ENGINEER STEVEN M. BONDUR — 6-30-04

SEE SHEET 29 & 30 FOR -L- PROFILE
SEE SHEET 2-E FOR -L-, -Y4-,& -Y5- INTERSECTION DETAILS

REVISIONS

8/17/99

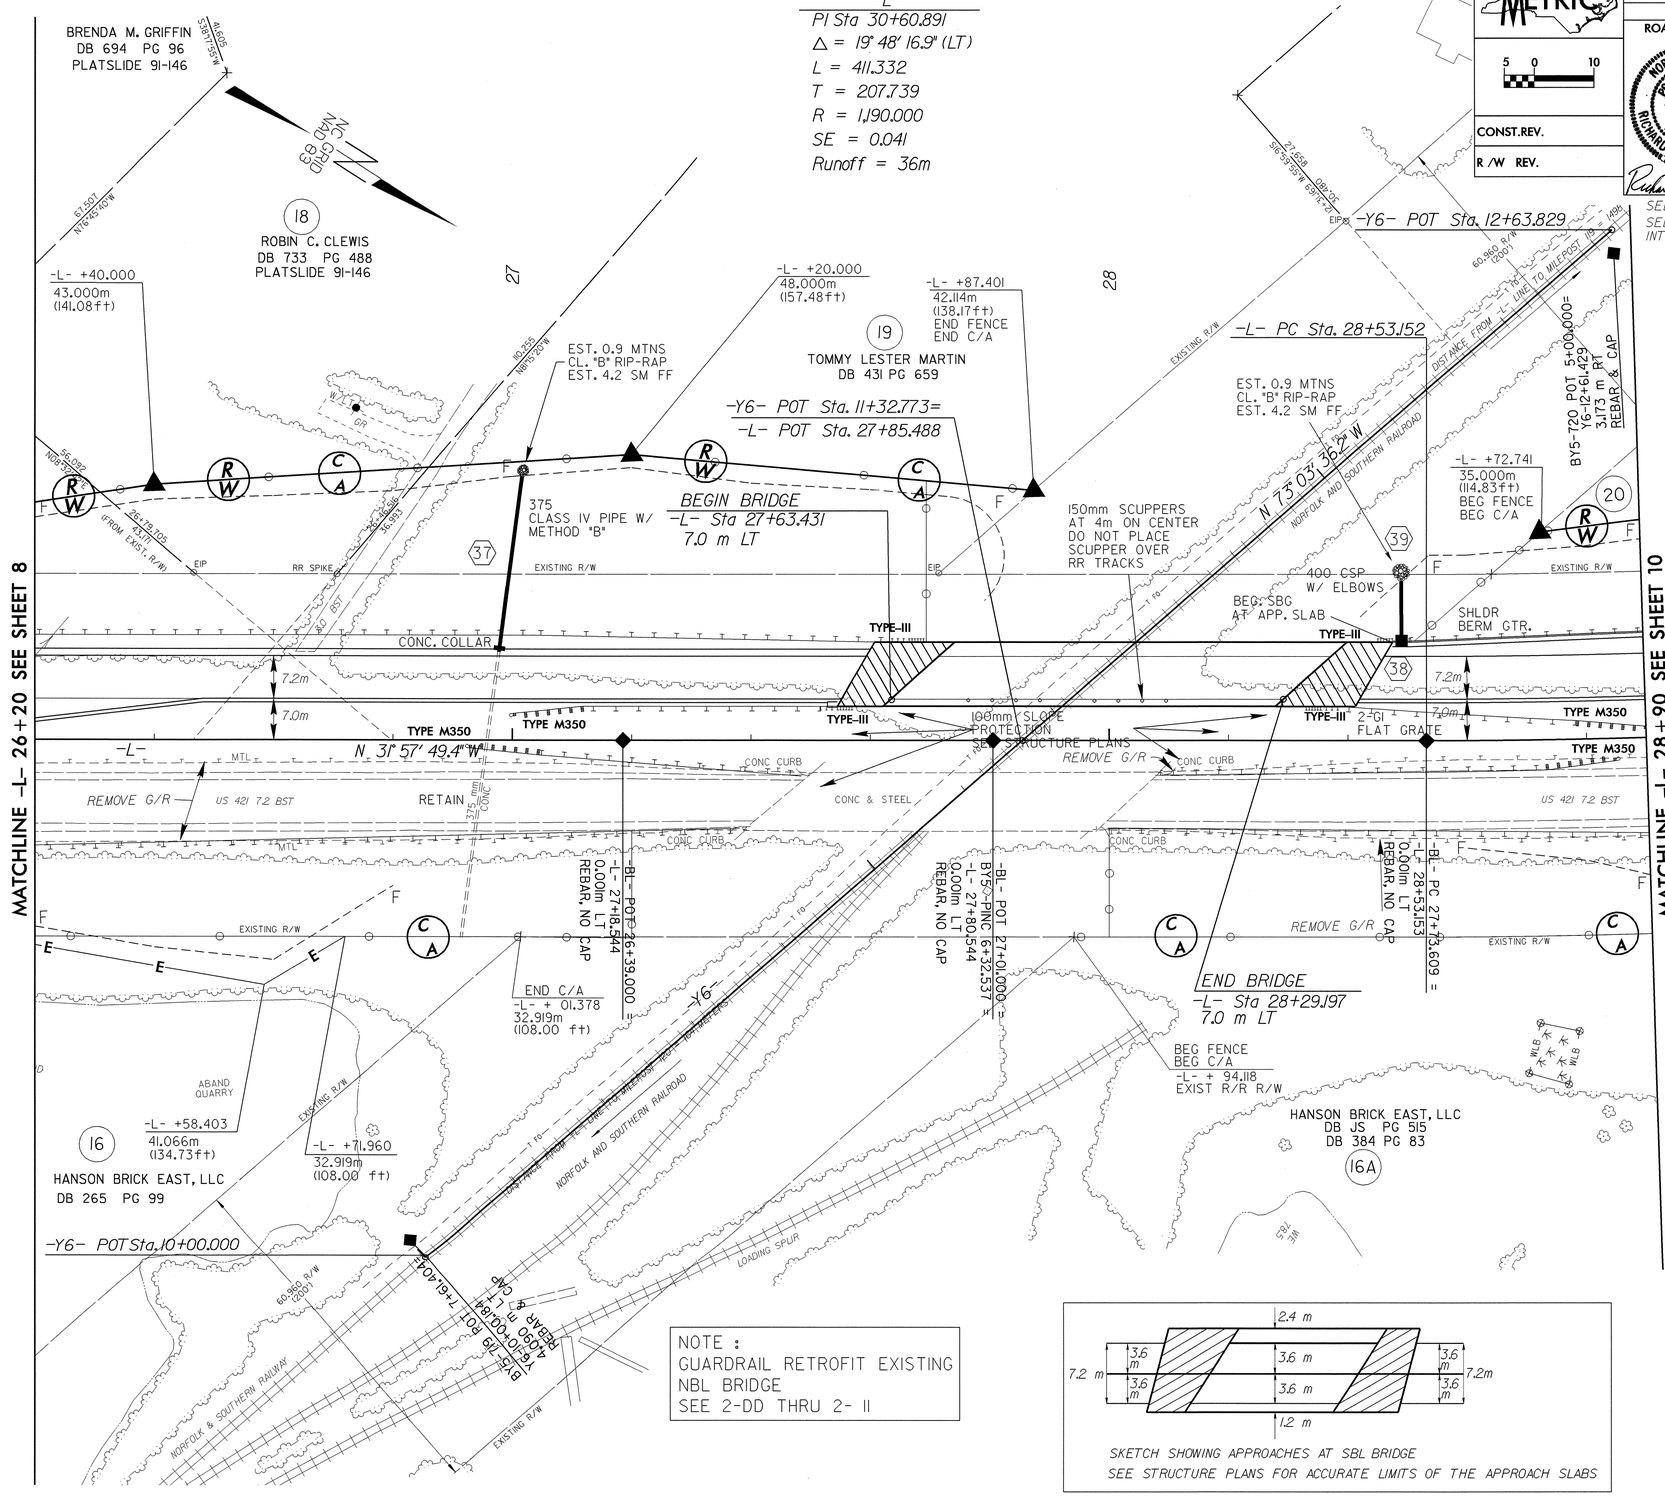

NOTE :
GUARDRAIL RETROFIT EXISTING NBL BRIDGE
SEE 2-DD THRU 2- II

SKETCH SHOWING APPROACHES AT SBL BRIDGE
SEE STRUCTURE PLANS FOR ACCURATE LIMITS OF THE APPROACH SLABS

17-JUN-2004 13:26
R:\Proj\R-2610a\sheets\
rsshillinglaw RT R0187117