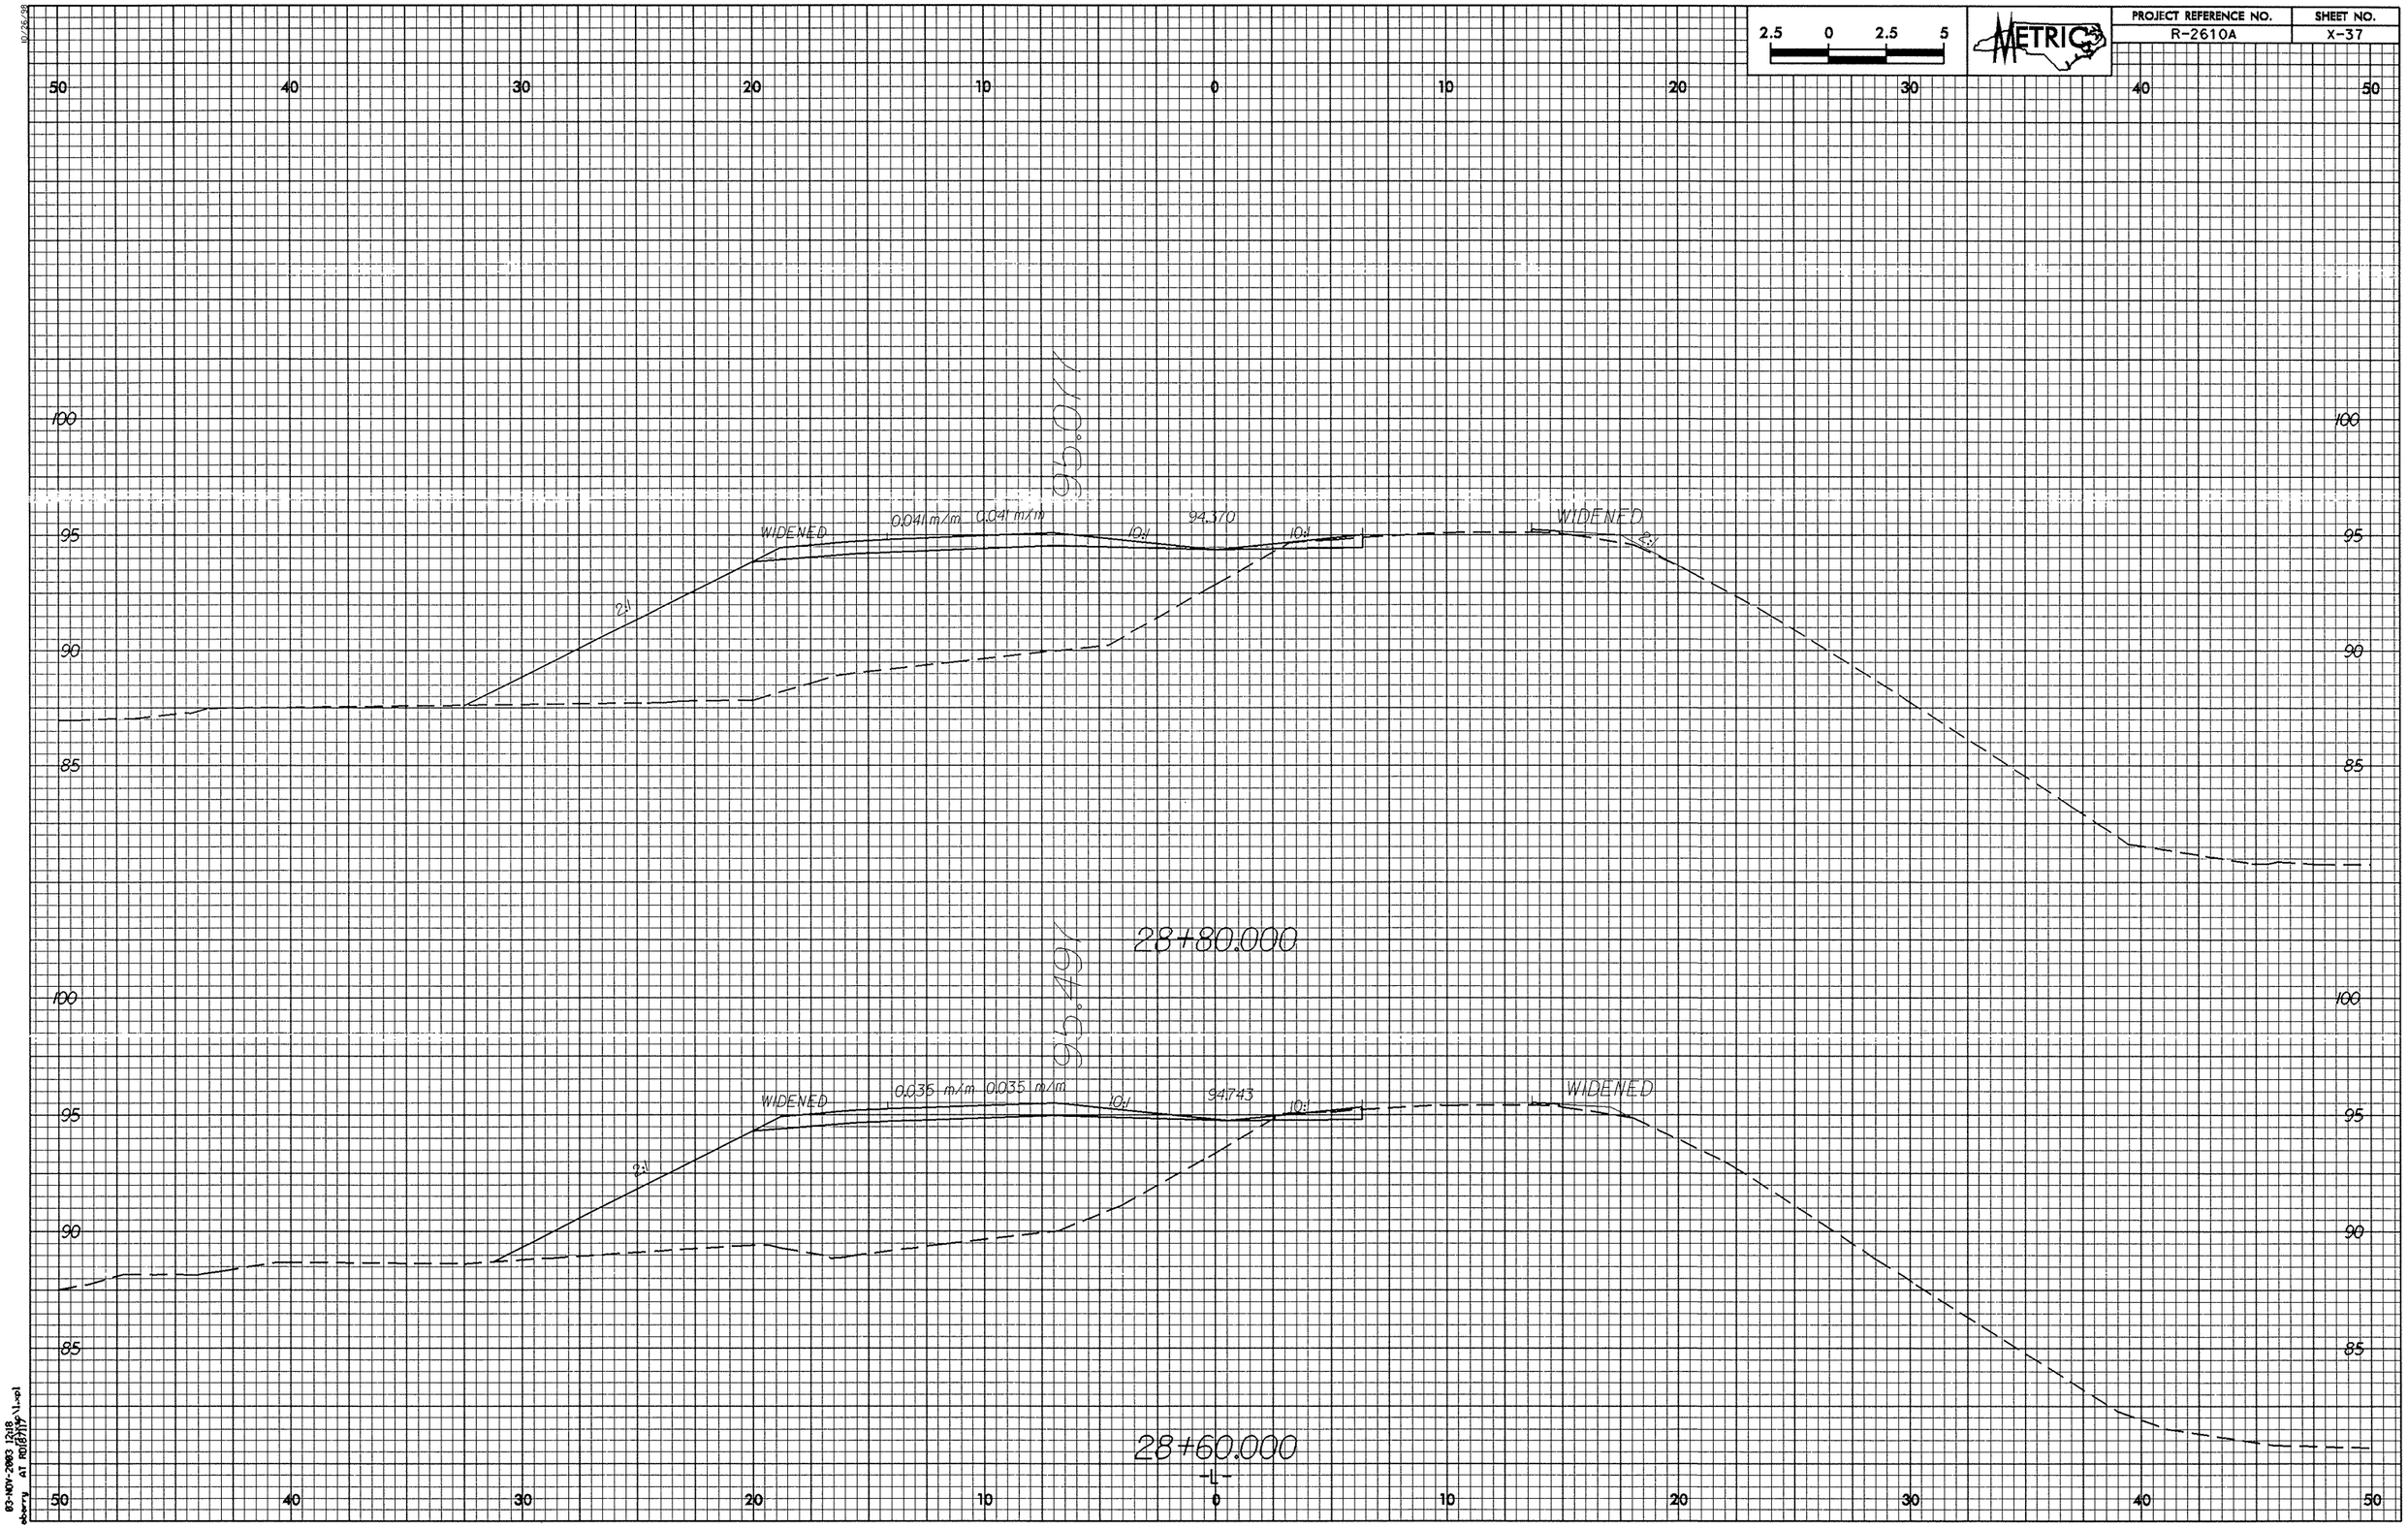PROJECT REFERENCE NO.	SHEET NO.
R-2610A	X-37