PROJECT REFERENCE NO.	SHEET NO.
R-2610 B	EC-65/CONST.30
R/W SHEET NO.	
ROADWAY DESIGN ENGINEER	HYDRAULICS ENGINEER

METRIC

5 0 10

CONST.REV.

R/W REV.

SEE SHEET 52 FOR -L- PROFILE
SEE CROSS-SECTIONS AND ROADWAY STANDARD DRAWINGS STD.No. 862.01
SHEET 2 FOR SPECIAL MEDIAN GRADING

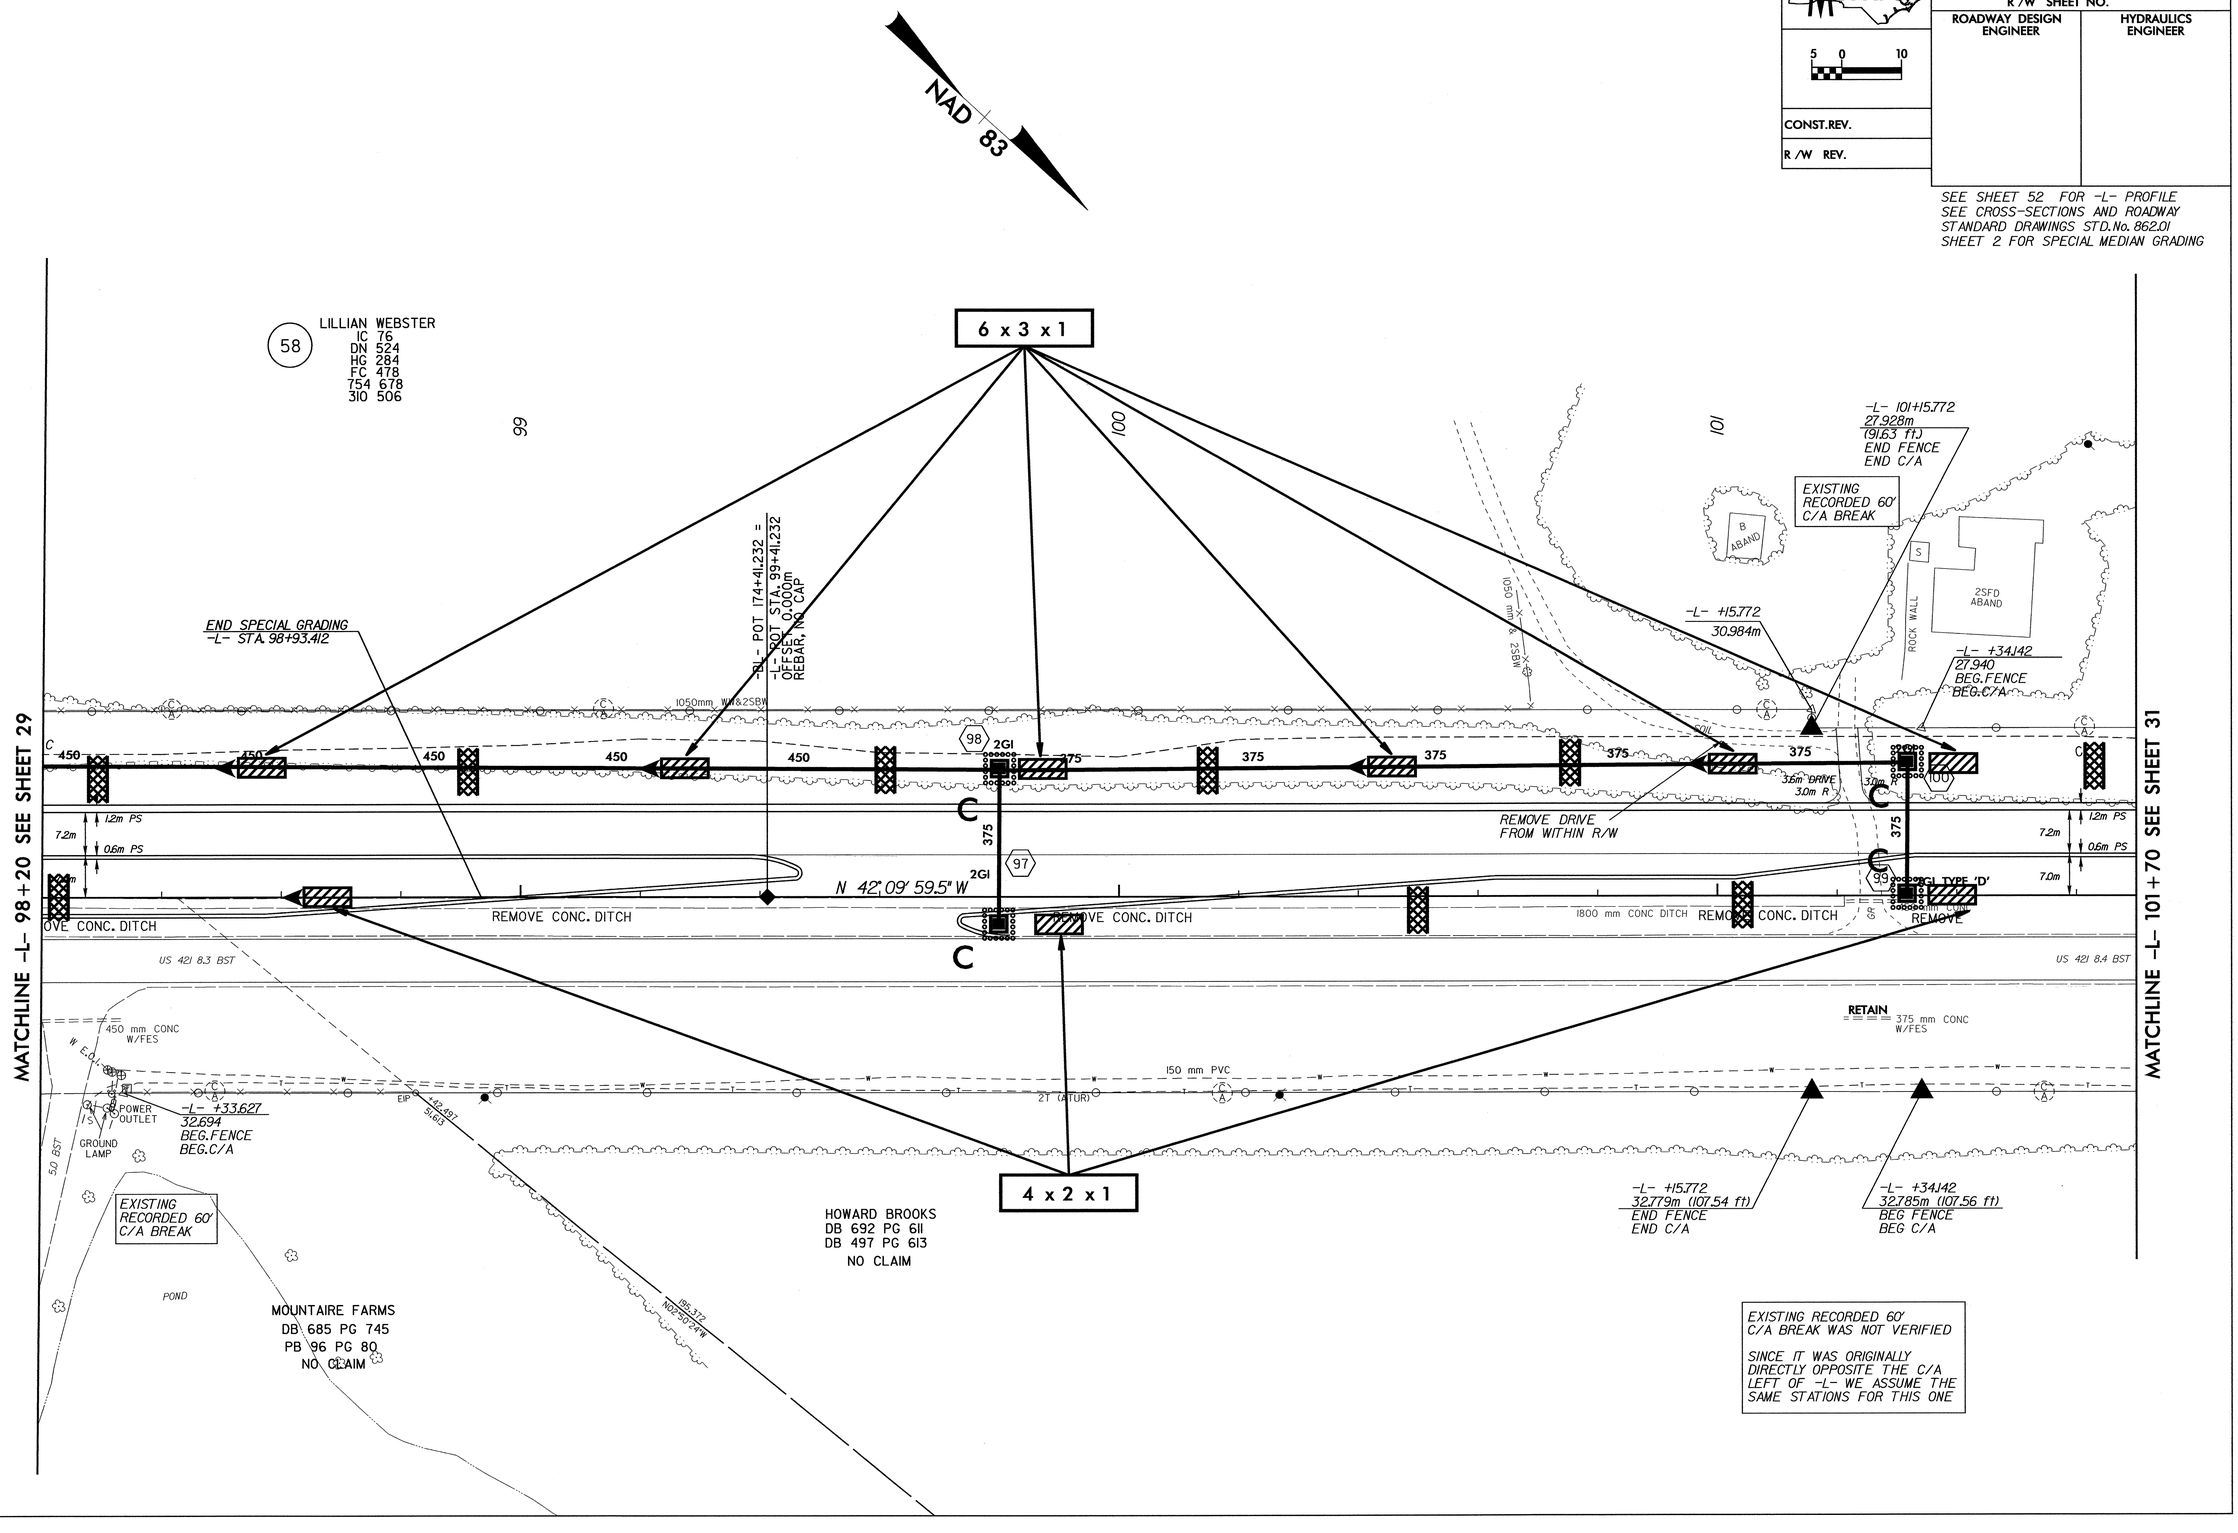

EXISTING RECORDED 60' C/A BREAK WAS NOT VERIFIED

SINCE IT WAS ORIGINALLY DIRECTLY OPPOSITE THE C/A LEFT OF -L- WE ASSUME THE SAME STATIONS FOR THIS ONE

8/17/99

29-JAN-2004 09:26
d:\rev\Rural\R-2610b\proj\r2610bs30.psh
mlaugisch AT