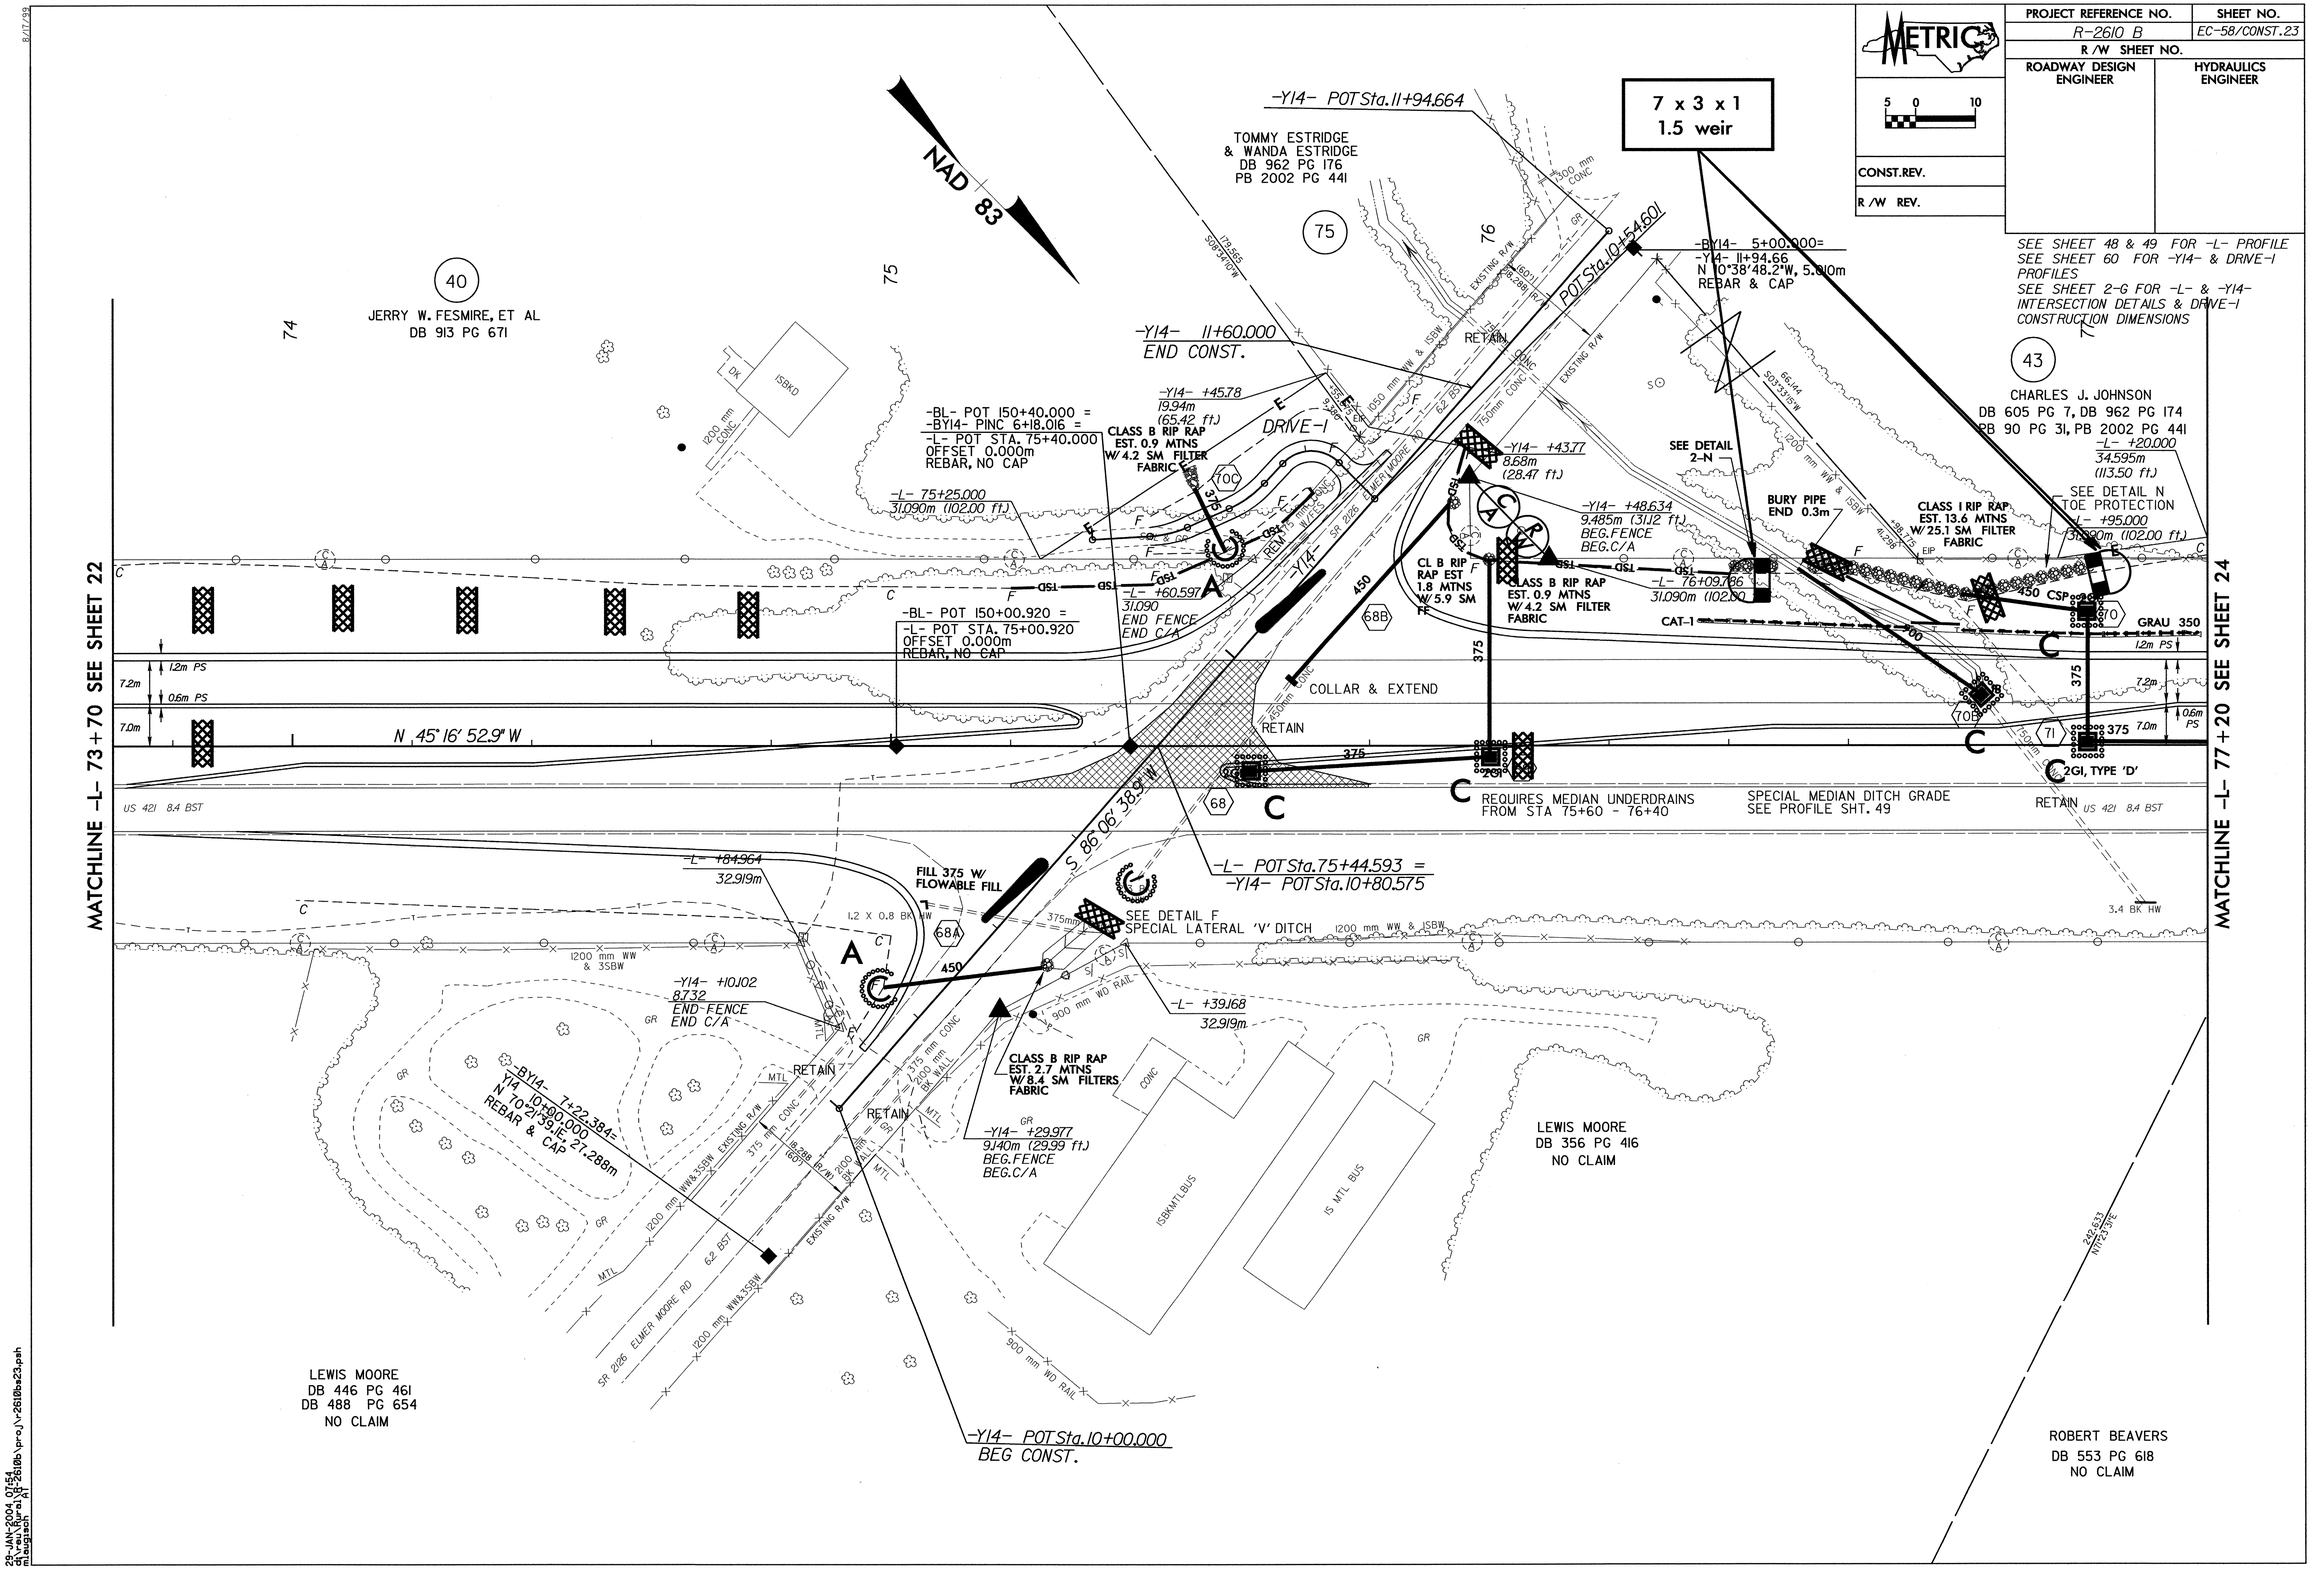

METRIC
PROJECT REFERENCE NO.
R-2610 B
SHEET NO.
EC-58/CONST.23
R/W SHEET NO.
ROADWAY DESIGN ENGINEER
HYDRAULICS ENGINEER
CONST.REV.
R/W REV.
SEE SHEET 48 & 49 FOR -L- PROFILE
SEE SHEET 60 FOR -Y14- & DRIVE-1 PROFILES
SEE SHEET 2-G FOR -L- & -Y14- INTERSECTION DETAILS & DRIVE-1 CONSTRUCTION DIMENSIONS
7 x 3 x 1
1.5 weir
NAD 83
-Y14- POT Sta.11+94.664
TOMMY ESTRIDGE & WANDA ESTRIDGE
DB 962 PG 176
PB 2002 PG 441
JERRY W. FESMIRE, ET AL
DB 913 PG 671
-Y14- 11+60.000
END CONST.
-BY14- 5+00.000=
-Y14- 11+94.66
N 10°38'48.2"W, 5.010m
REBAR & CAP
POT Sta.10+54.601
CHARLES J. JOHNSON
DB 605 PG 7, DB 962 PG 174
PB 90 PG 31, PB 2002 PG 441
-L- +20.000
34.595m
(113.50 ft.)
SEE DETAIL N
TOE PROTECTION
-L- +95.000
31.090m (102.00 ft.)
-BL- POT 150+40.000 =
-BY14- PINC 6+18.016 =
-L- POT STA. 75+40.000
OFFSET 0.000m
REBAR, NO CAP
-Y14- +45.78
19.94m
(65.42 ft.)
CLASS B RIP RAP
EST. 0.9 MTNS
W/ 4.2 SM FILTER
FABRIC
DRIVE-1
-Y14- +43.77
8.68m
(28.47 ft.)
SEE DETAIL 2-N
-Y14- +48.634
9.485m (31.12 ft.)
BEG.FENCE
BEG.C/A
BURY PIPE
END 0.3m
CLASS I RIP RAP
EST. 13.6 MTNS
W/ 25.1 SM FILTER
FABRIC
-L- 75+25.000
31.090m (102.00 ft.)
-L- +60.597
31.090
END FENCE
END C/A
CL B RIP
RAP EST
1.8 MTNS
W/ 5.9 SM
FF
CLASS B RIP RAP
EST. 0.9 MTNS
W/ 4.2 SM FILTER
FABRIC
-L- 76+09.786
31.090m (102.00
CAT-1
GRAU 350
-BL- POT 150+00.920 =
-L- POT STA. 75+00.920
OFFSET 0.000m
REBAR, NO CAP
COLLAR & EXTEND
RETAIN
N 45°16' 52.9" W
S 86°06' 38.9" W
REQUIRES MEDIAN UNDERDRAINS
FROM STA 75+60 - 76+40
SPECIAL MEDIAN DITCH GRADE
SEE PROFILE SHT. 49
2GI, TYPE 'D'
US 421 8.4 BST
MATCHLINE -L- 73+70 SEE SHEET 22
MATCHLINE -L- 77+20 SEE SHEET 24
-L- +84.964
32.919m
FILL 375 W/
FLOWABLE FILL
-L- POT Sta.75+44.593 =
-Y14- POT Sta.10+80.575
SEE DETAIL F
SPECIAL LATERAL 'V' DITCH
-Y14- +10.102
8.732
END FENCE
END C/A
-L- +39.168
32.919m
CLASS B RIP RAP
EST. 2.7 MTNS
W/ 8.4 SM FILTERS
FABRIC
-BY14- 7+22.384=
Y14 10+00.000
N 70°21'39.1E, 27.288m
REBAR & CAP
-Y14- +29.977
9.140m (29.99 ft.)
BEG.FENCE
BEG.C/A
LEWIS MOORE
DB 356 PG 416
NO CLAIM
LEWIS MOORE
DB 446 PG 461
DB 488 PG 654
NO CLAIM
-Y14- POT Sta.10+00.000
BEG CONST.
ROBERT BEAVERS
DB 553 PG 618
NO CLAIM