PROJECT REFERENCE NO.	SHEET NO.
R-2610B	56

ROADWAY DESIGN ENGINEER | HYDRAULICS ENGINEER

INCOMPLETE PLANS
DO NOT USE FOR R/W ACQUISITION
PRELIMINARY PLANS
DO NOT USE FOR CONSTRUCTION

CONST.REV. _____

R/W REV. _____

SOIL TEST RESULTS

SAMPLE NO.	OFFSET	STATION	DEPTH INTERVAL	AASHTO CLASS.	L.L.	P.I.	% BY WEIGHT C. SAND	F. SAND	SILT	CLAY	% PASSING (SIEVES) 10	40	200	% MOISTURE	% ORGANIC
S-121	11M LT	103+80	0.00-0.30	A-6(4)	31	12	16.4	15.8	37.6	30.3	73	63	53		
S-122	11M LT	103+80	0.30-3.50	A-4(2)	26	9	27.3	26.7	38	8.1	92	75	54		
SS-171	11M LT	105+20	0.00-2.15	A-7-6(18)	50	27	16.5	8.5	22.6	52.4	89	77	69	-	-
SS-172	11M LT	105+20	2.15-4.67	A-7-6(12)	44	18	12.1	24.2	31.5	32.3	100	94	69	-	-
S-123	11M LT	107+00	0.00-2.60	A-7-5(33)	62	31	1.6	11.9	33.9	52.5	100	99	90		
S-124	11M LT	108+60	0.00-1.70	A-7-5(39)	68	36	2.8	6.3	34.3	56.6	99	98	92		
S-125	11M LT	108+60	1.70-4.40	A-7-5(32)	59	28	1.4	7.3	42.8	48.5	100	100	94		

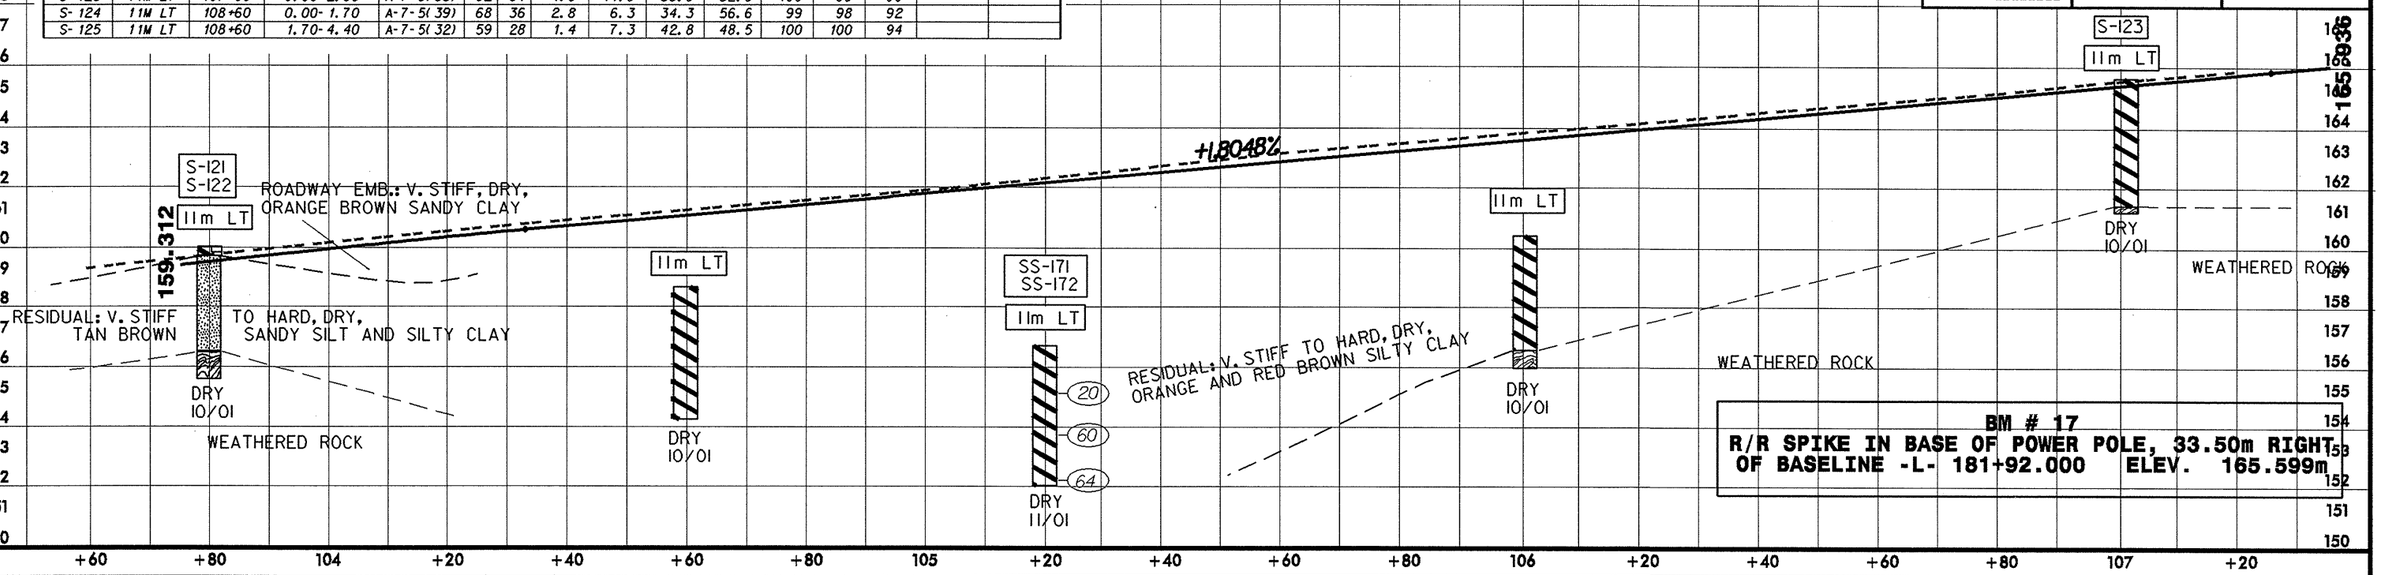

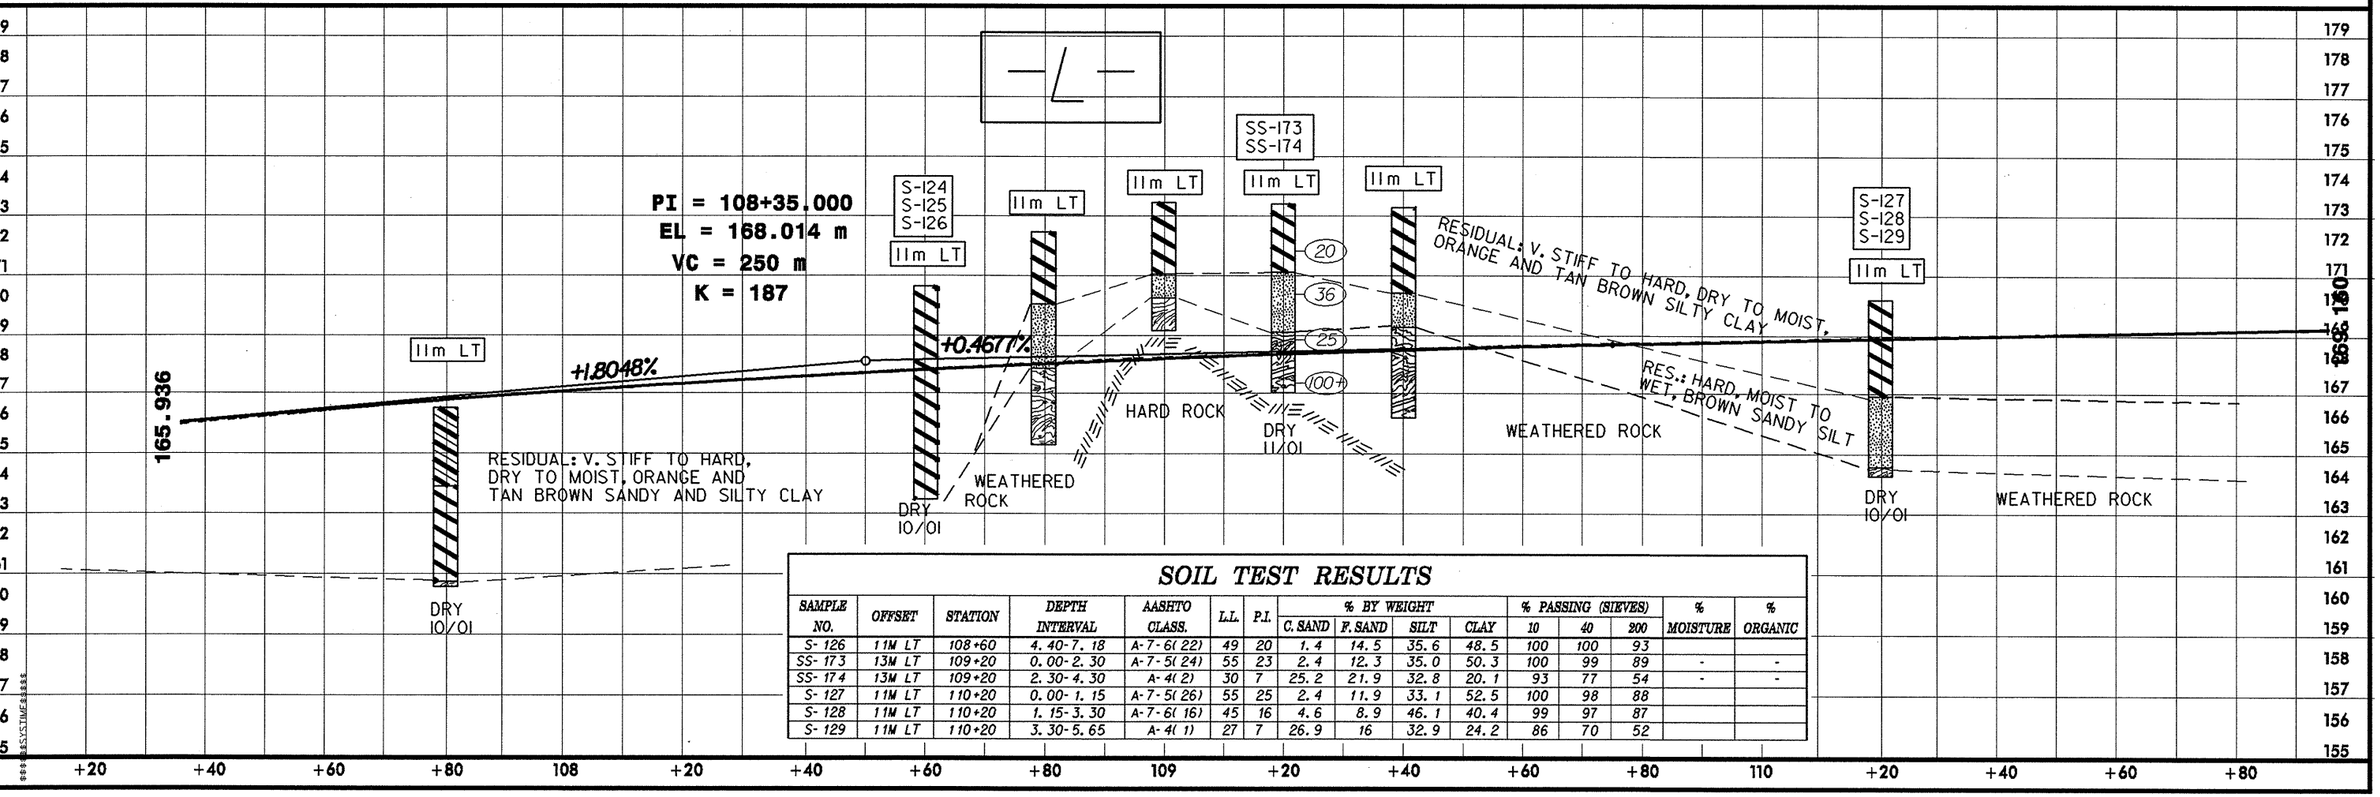

SOIL TEST RESULTS

SAMPLE NO.	OFFSET	STATION	DEPTH INTERVAL	AASHTO CLASS.	L.L.	P.I.	% BY WEIGHT C. SAND	F. SAND	SILT	CLAY	% PASSING (SIEVES) 10	40	200	% MOISTURE	% ORGANIC
S-126	11M LT	108+60	4.40-7.18	A-7-6(22)	49	20	1.4	14.5	35.6	48.5	100	100	93		
SS-173	13M LT	109+20	0.00-2.30	A-7-5(24)	55	23	2.4	12.3	35.0	50.3	100	99	89	-	-
SS-174	13M LT	109+20	2.30-4.30	A-4(2)	30	7	25.2	21.9	32.8	20.1	93	77	54	-	-
S-127	11M LT	110+20	0.00-1.15	A-7-5(26)	55	25	2.4	11.9	33.1	52.5	100	98	88		
S-128	11M LT	110+20	1.15-3.30	A-7-6(16)	45	16	4.6	8.9	46.1	40.4	99	97	87		
S-129	11M LT	110+20	3.30-5.65	A-4(1)	27	7	26.9	16	32.9	24.2	86	70	52		