PROJECT REFERENCE NO.	SHEET NO.
R-2610B	50

METRIC

5 0 10

CONST.REV.

R/W REV.

ROADWAY DESIGN ENGINEER

NORTH CAROLINA PROFESSIONAL SEAL 17691 ENGINEER RICHARD A. SHILLINGLAW 06-23-04

HYDRAULICS ENGINEER

NORTH CAROLINA PROFESSIONAL SEAL 22100 ENGINEER STEPHEN R. MORGAN 06/25/04

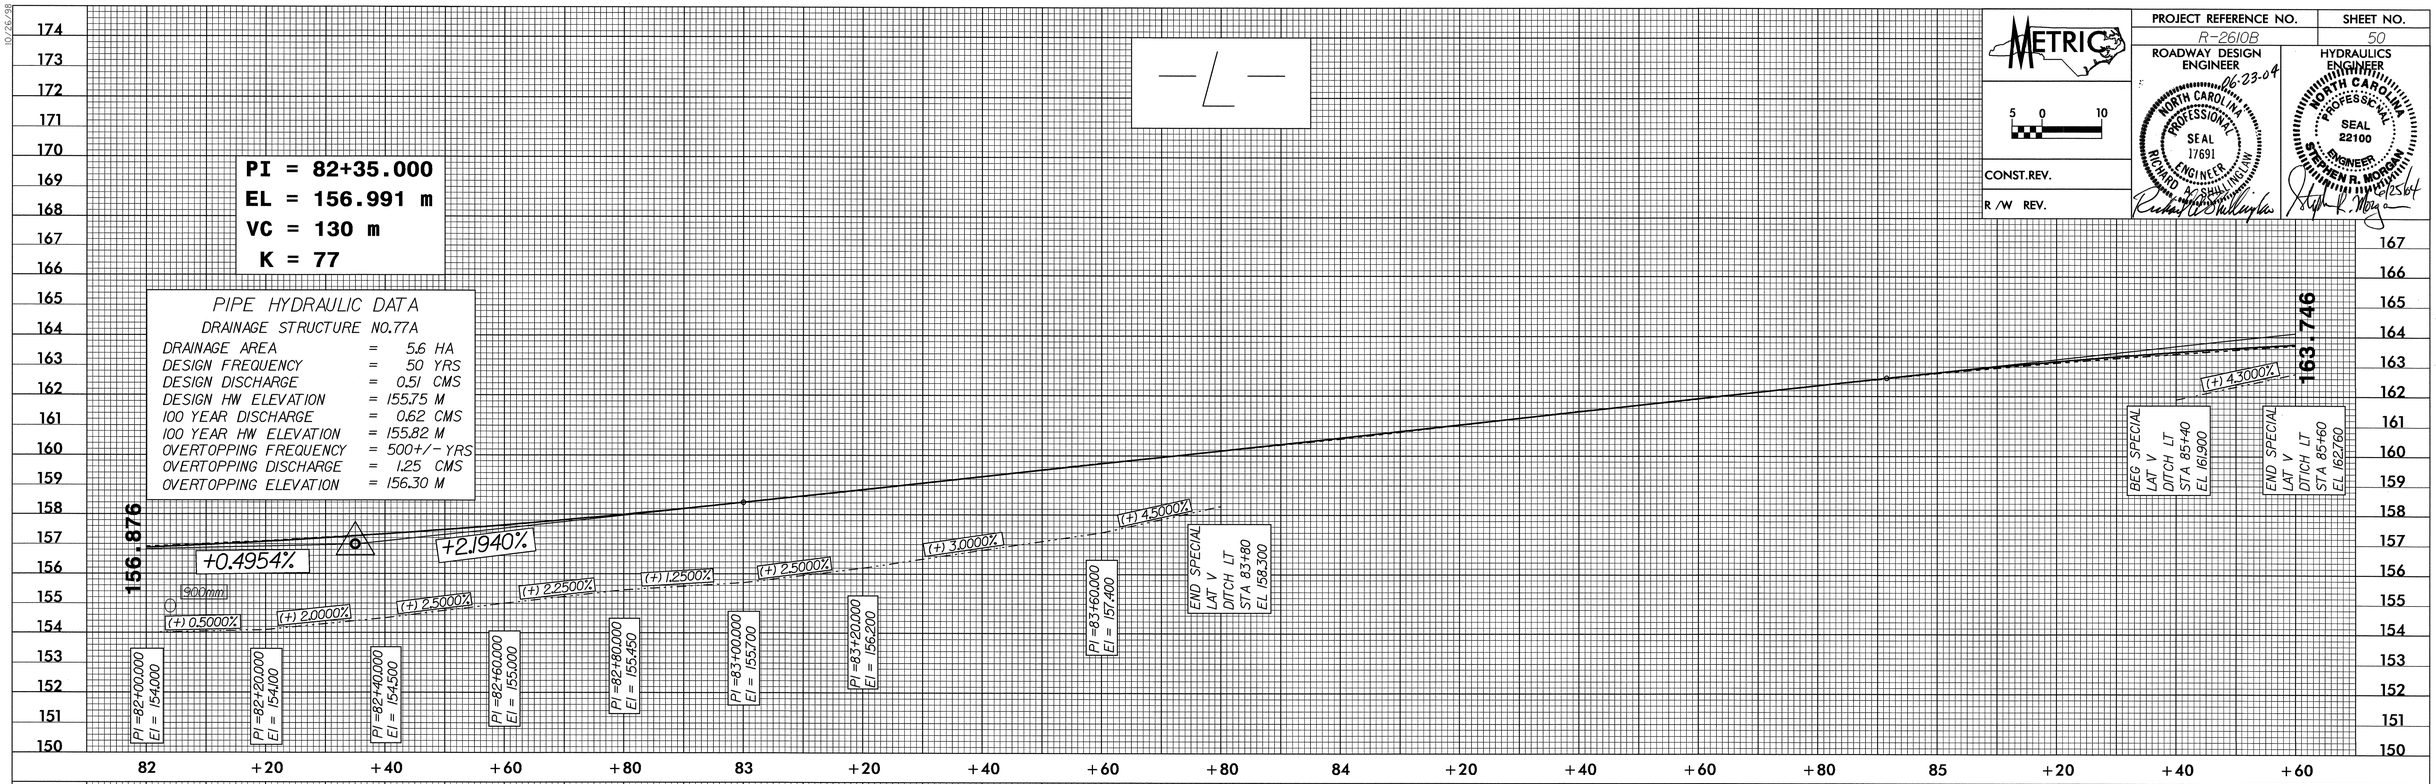

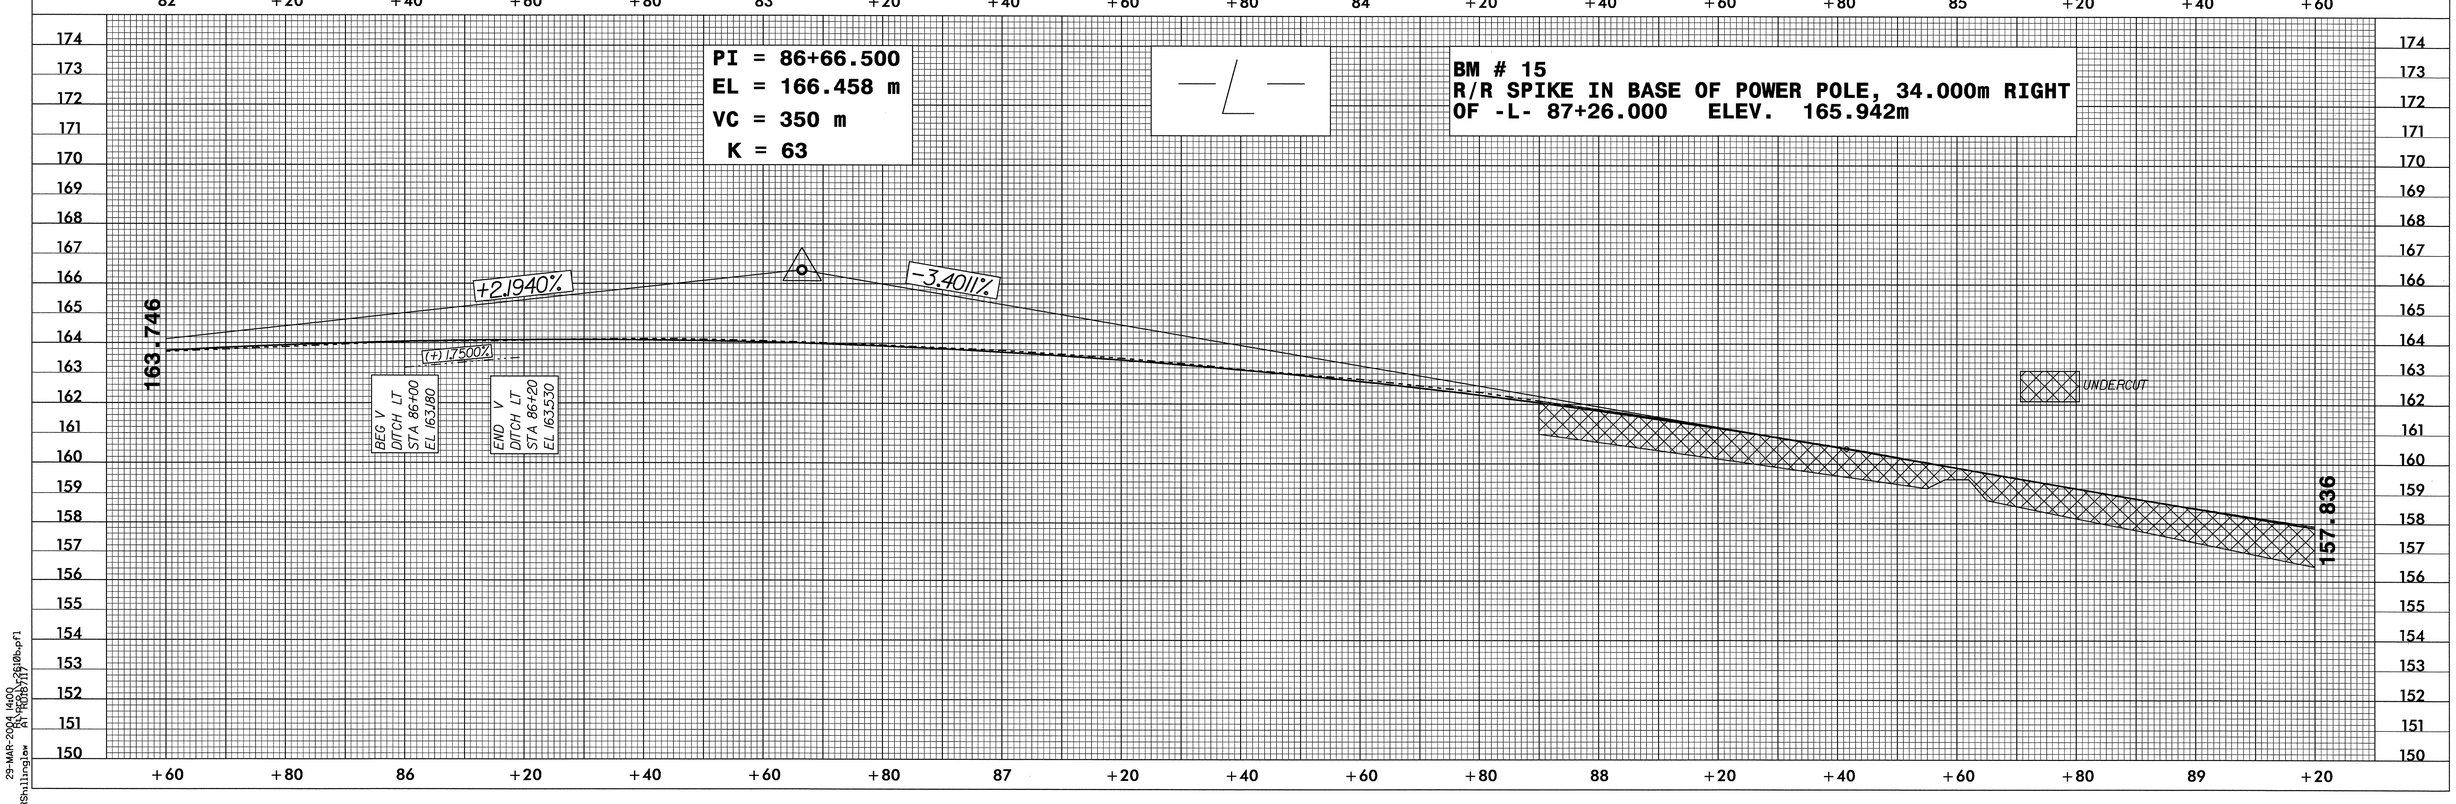

29-MAR-2004 14:00 R:\Proj\r2610b.pf1
RShillinglaw AT R0167117