PROJECT REFERENCE NO.	SHEET NO.
R-2610B	42

METRIC

5 0 10

CONST.REV.

R/W REV.

ROADWAY DESIGN ENGINEER

NORTH CAROLINA PROFESSIONAL SEAL 17691 ENGINEER RICHARD A. SHILLINGLAW

06-23-04

HYDRAULICS ENGINEER

NORTH CAROLINA PROFESSIONAL SEAL 22100 ENGINEER STEPHEN R. MORGAN

06/25/04

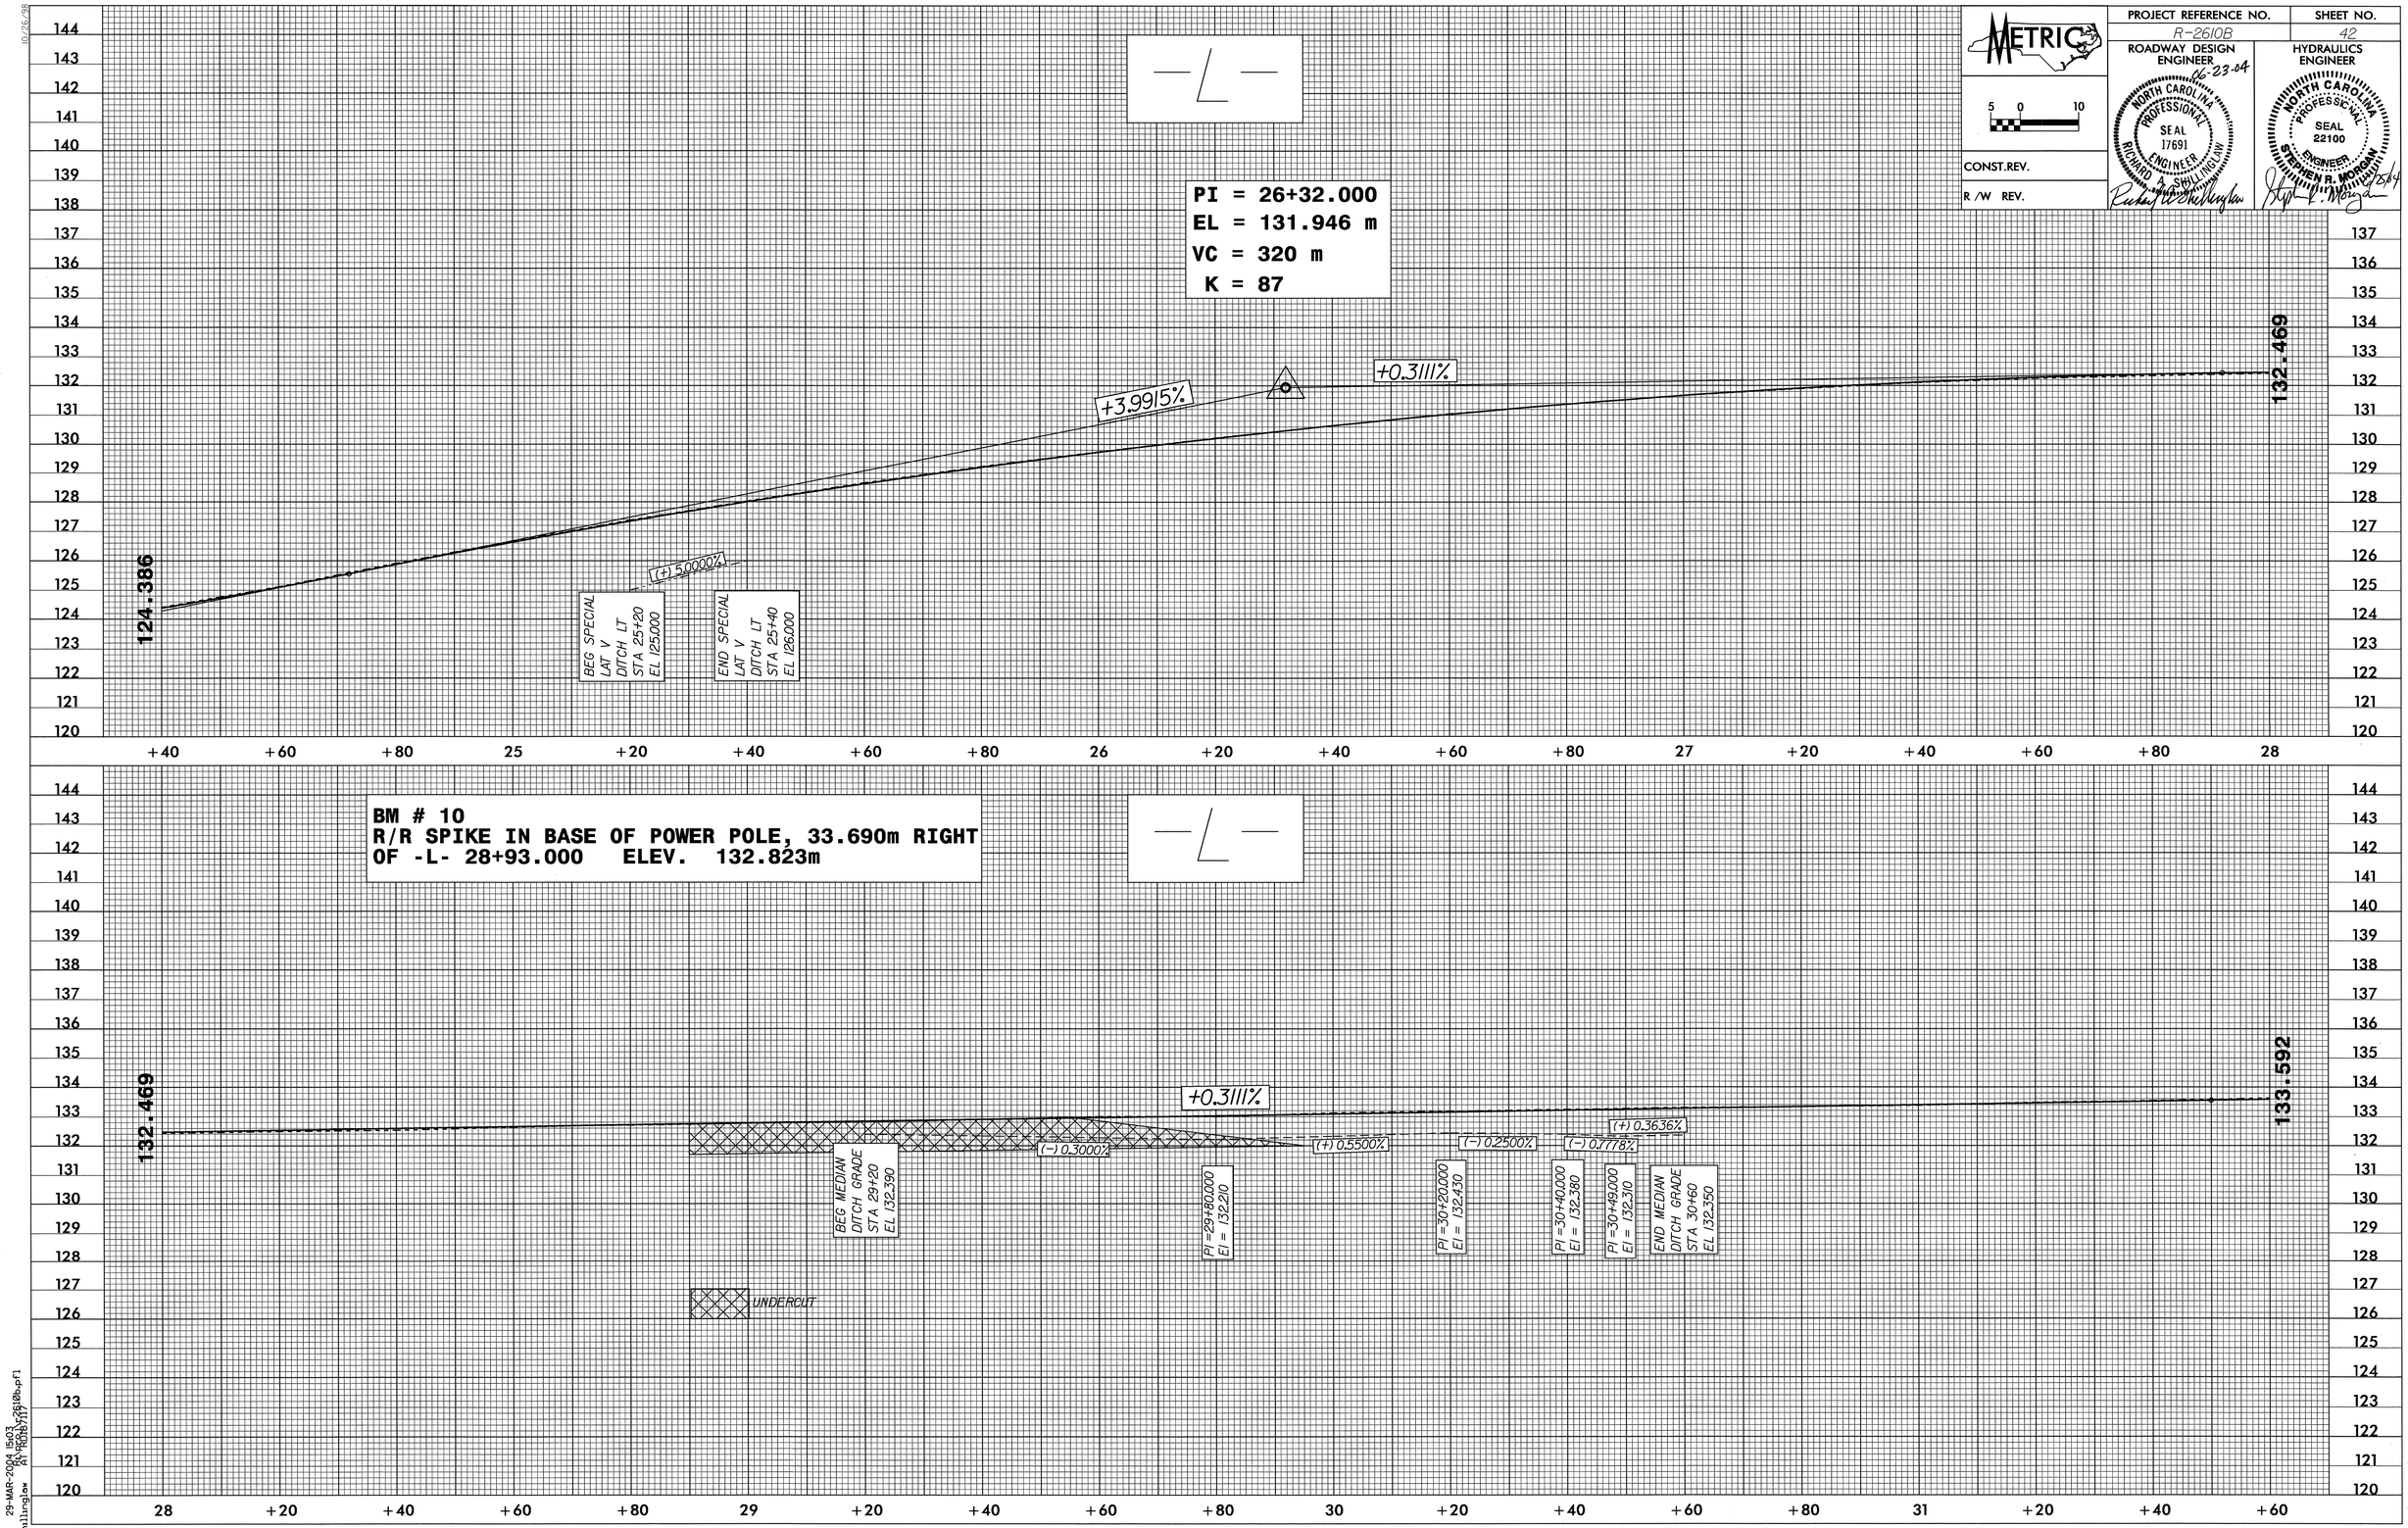

29-MAR-2004 15:03
RShillinglaw