NOTE:
ALL PROPOSED UTILITY WORK SHOWN ON THIS SHEET WILL BE DONE BY OTHERS

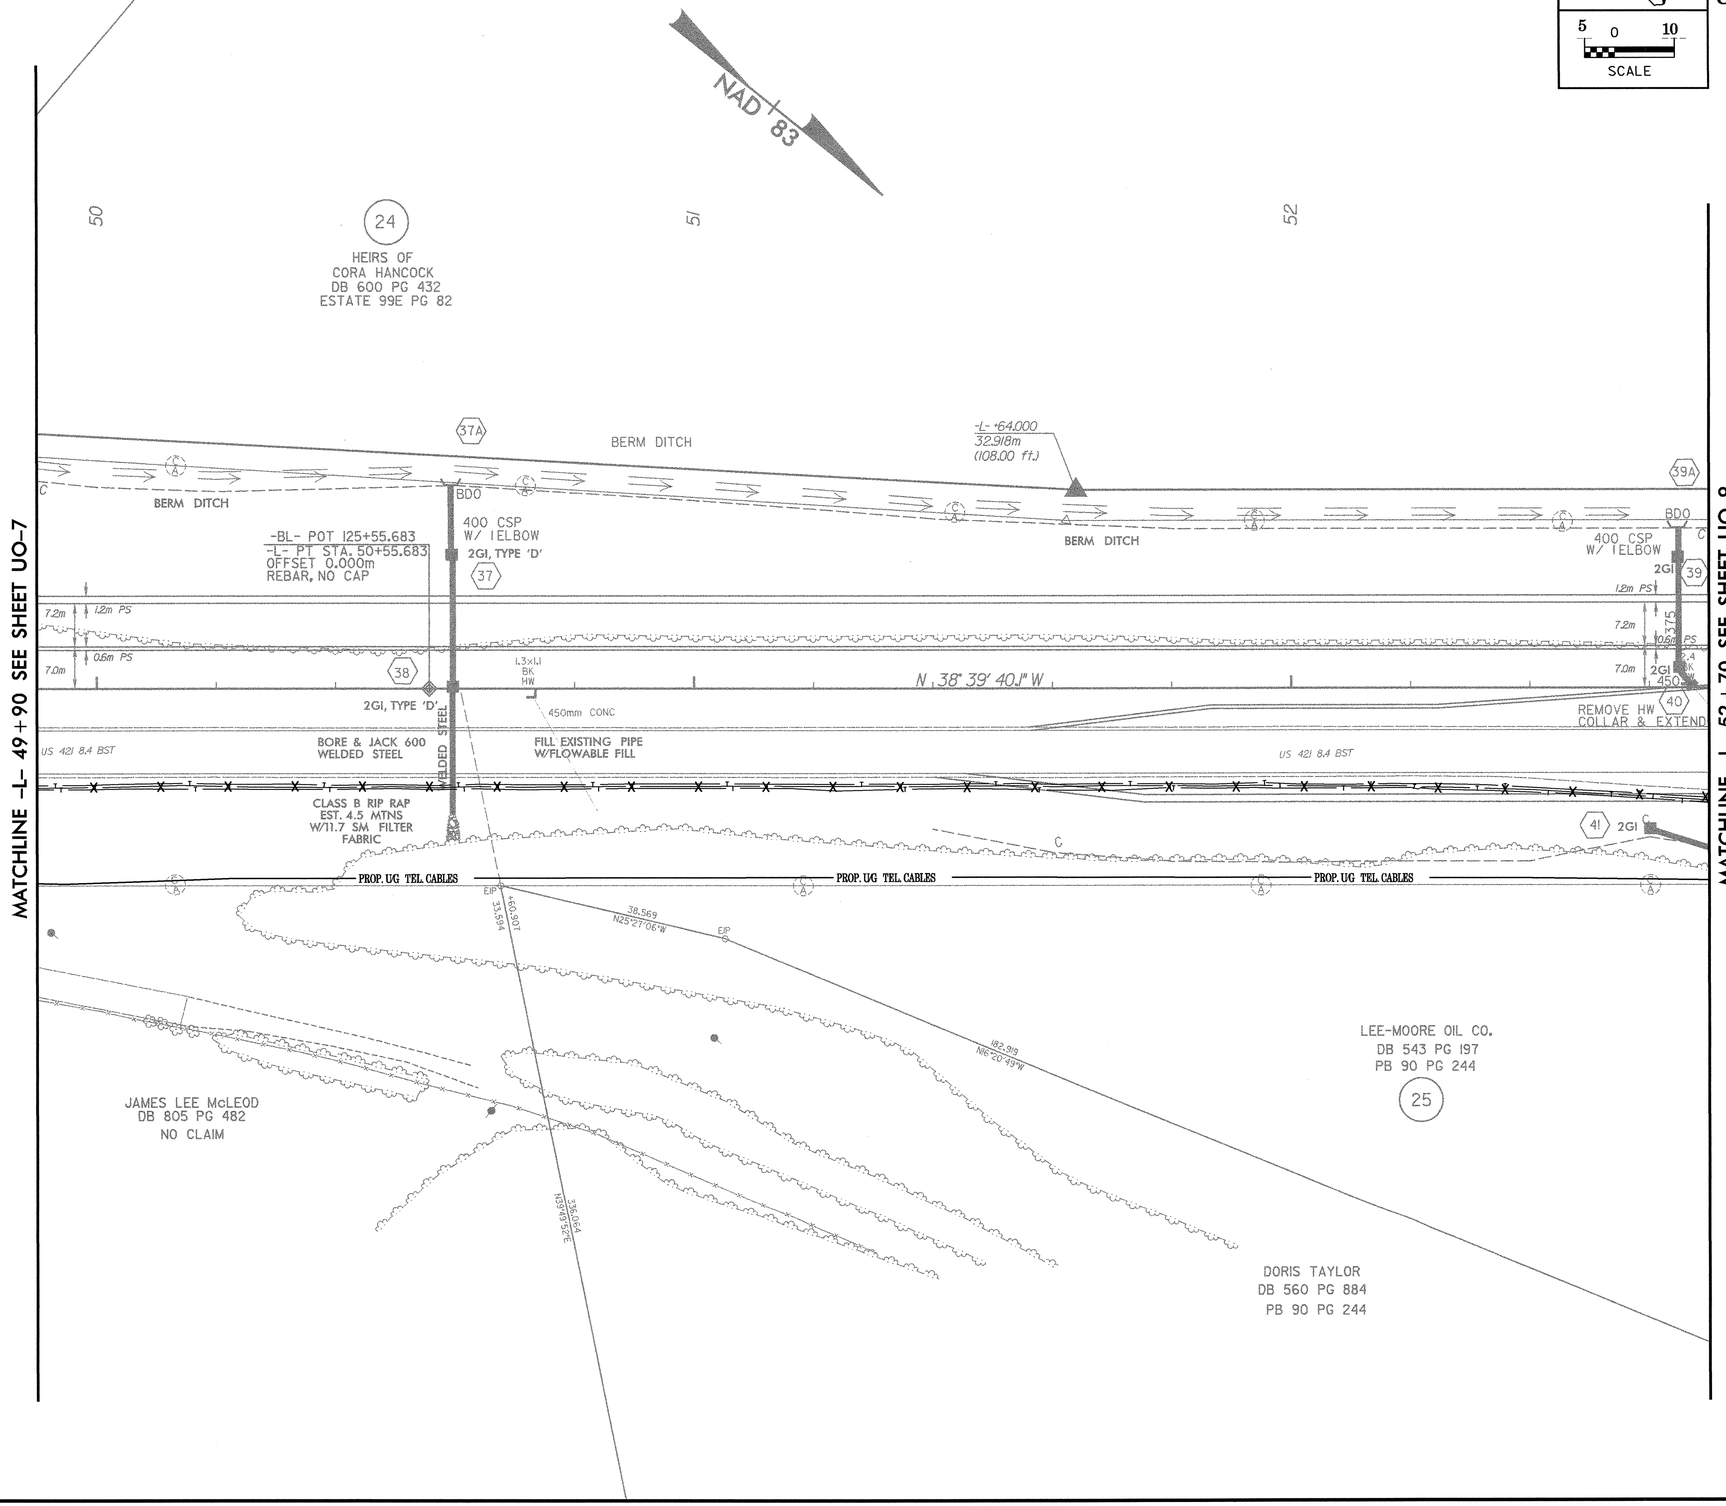

11/18/2003 10:42:48 AM
c:\projects\Roadway\2610b_uo08.psh