PROJECT REFERENCE NO.	SHEET NO.
R-2610B	X-12

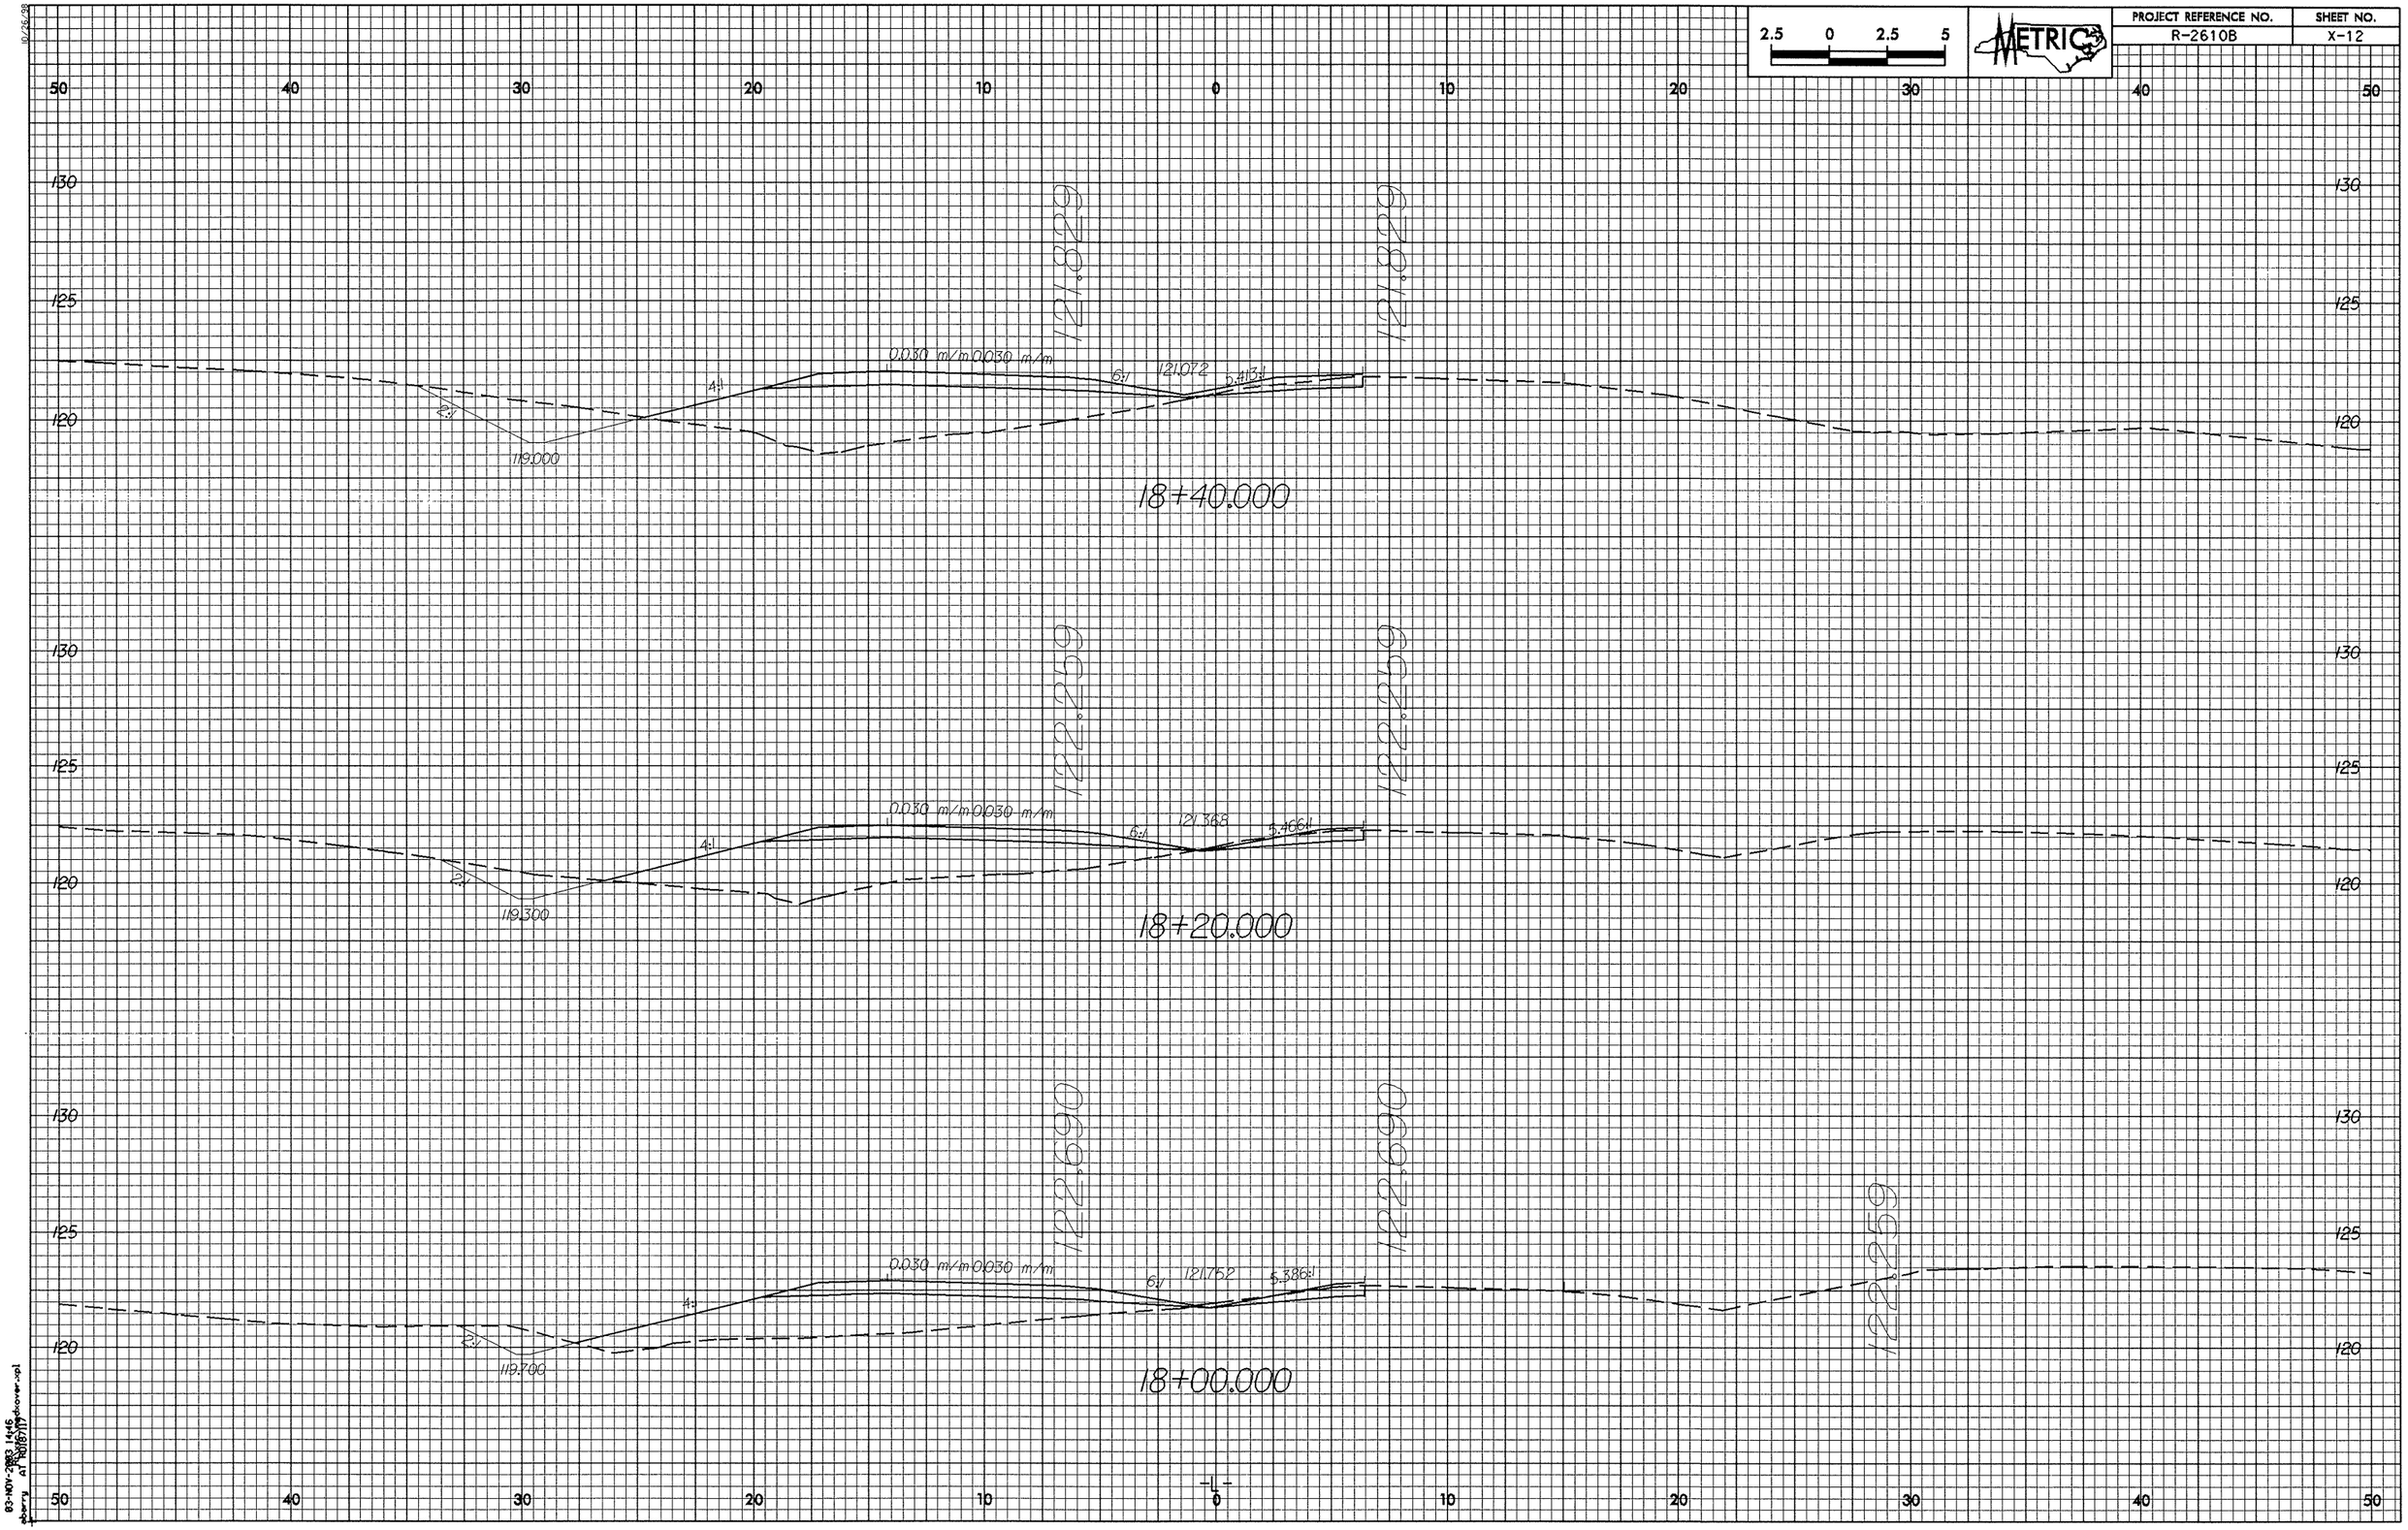

03-NOV-2003 14:46
jeberry at 10/16/17
r:\roadway\proj\r2610b_cover.dgn