SEE SHEET 38 FOR -Y15- PROFILE

PROJECT REFERENCE NO.	SHEET NO.
U-0620	EC-27/CONST.24
R/W SHEET NO.	
ROADWAY DESIGN ENGINEER	HYDRAULICS ENGINEER

NOTE:
PLACE TEMPORARY ROCK SEDIMENT DAMS TYPE- B AND TEMPORARY ROCK SILT CHECKS TYPE-A AT DRAINAGE OUTLETS.

CLEARING AND GRUBBING EROSION CONTROL FOR CONSTRUCTION SHEET 24

ALL DRIVEWAYS ARE 20' WIDE UNLESS OTHERWISE NOTED
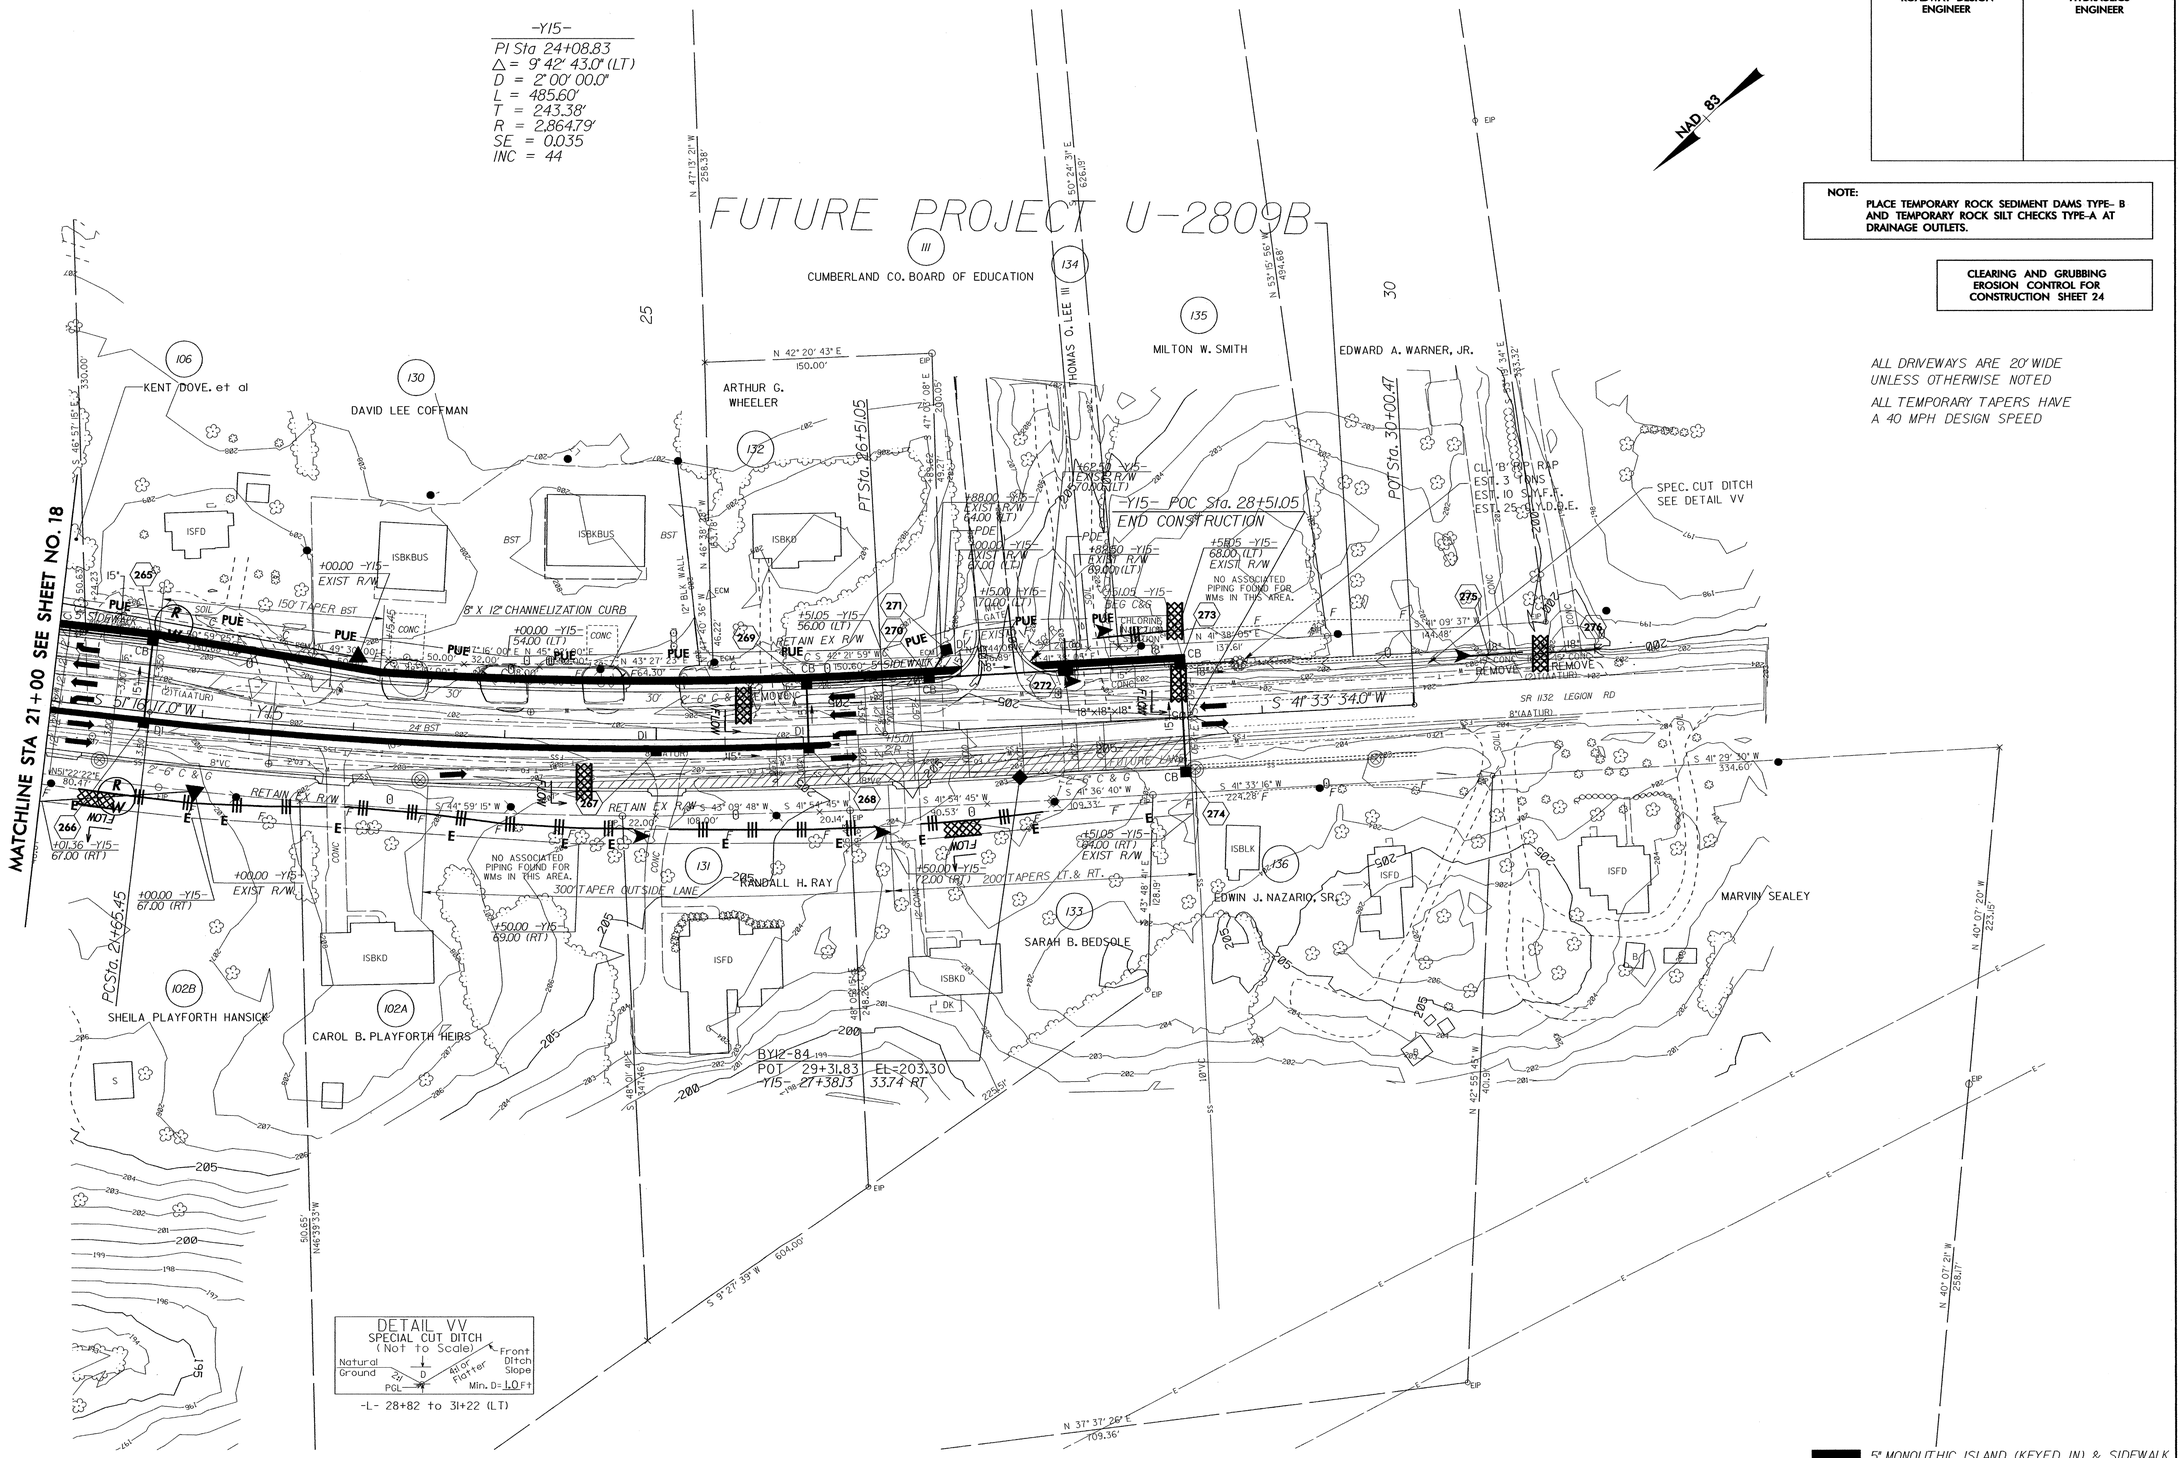
ALL TEMPORARY TAPERS HAVE A 40 MPH DESIGN SPEED