TIP NO.	SHEET NO.
U-0620	SIGN-30

11-03-03
NORTH CAROLINA PROFESSIONAL SEAL 028387 ENGINEER KYMAN M. ALDRIDGE

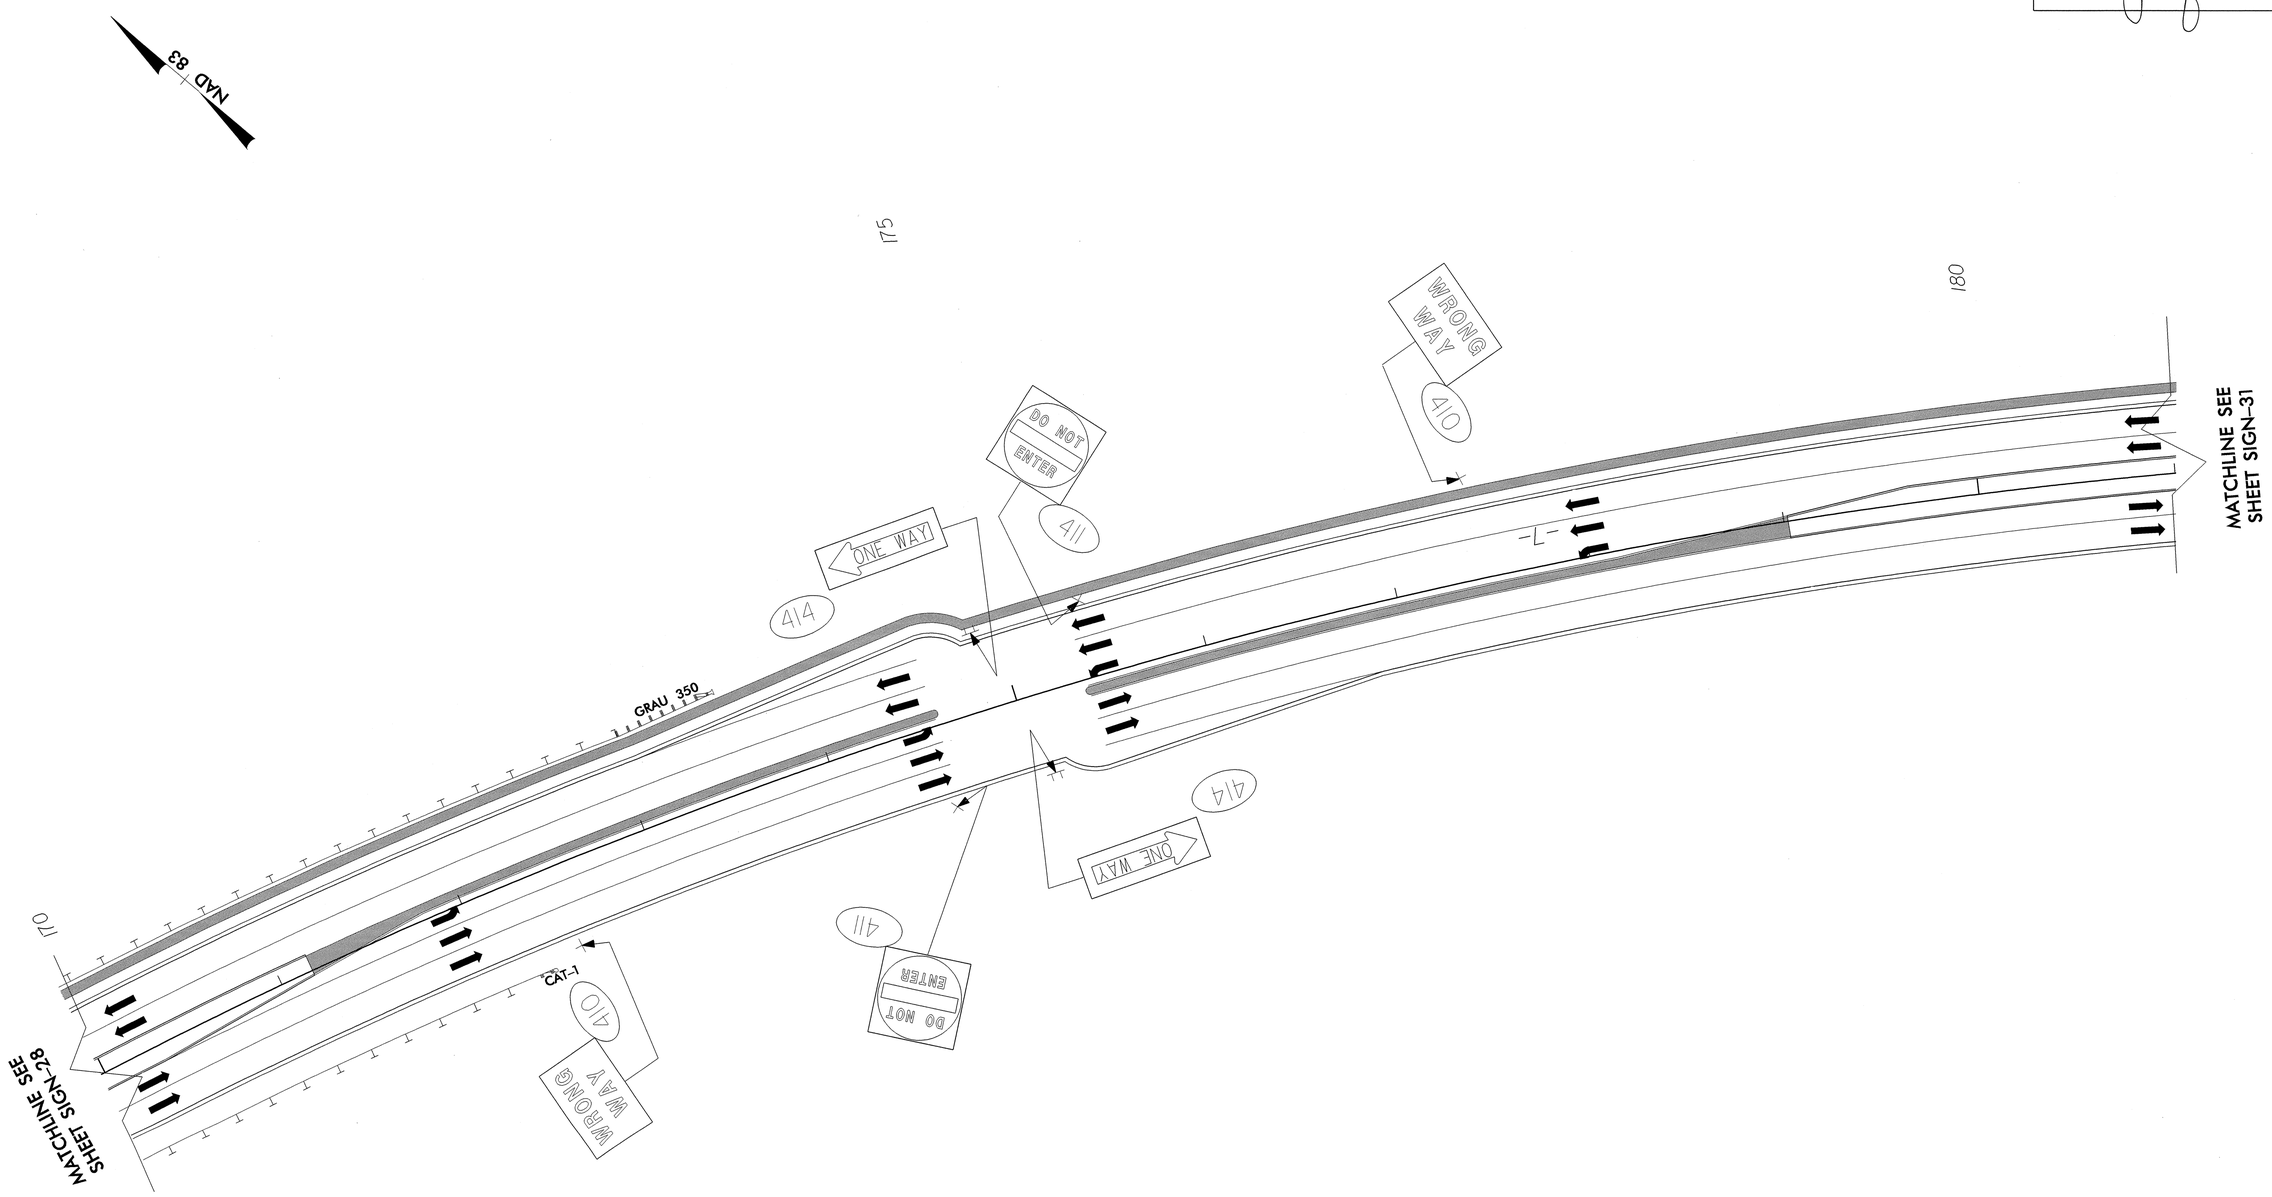

PROPOSED SIGNS
STA. 170+00 TO STA. 181+00
HOPE MILLS BYPASS