| TIP NO. | SHEET NO. |
|---|---|
| U-0620 | SIGN-29 |

11-03-03
NORTH CAROLINA PROFESSIONAL SEAL 028387 ENGINEER KAMAL M. ALOUDWAH

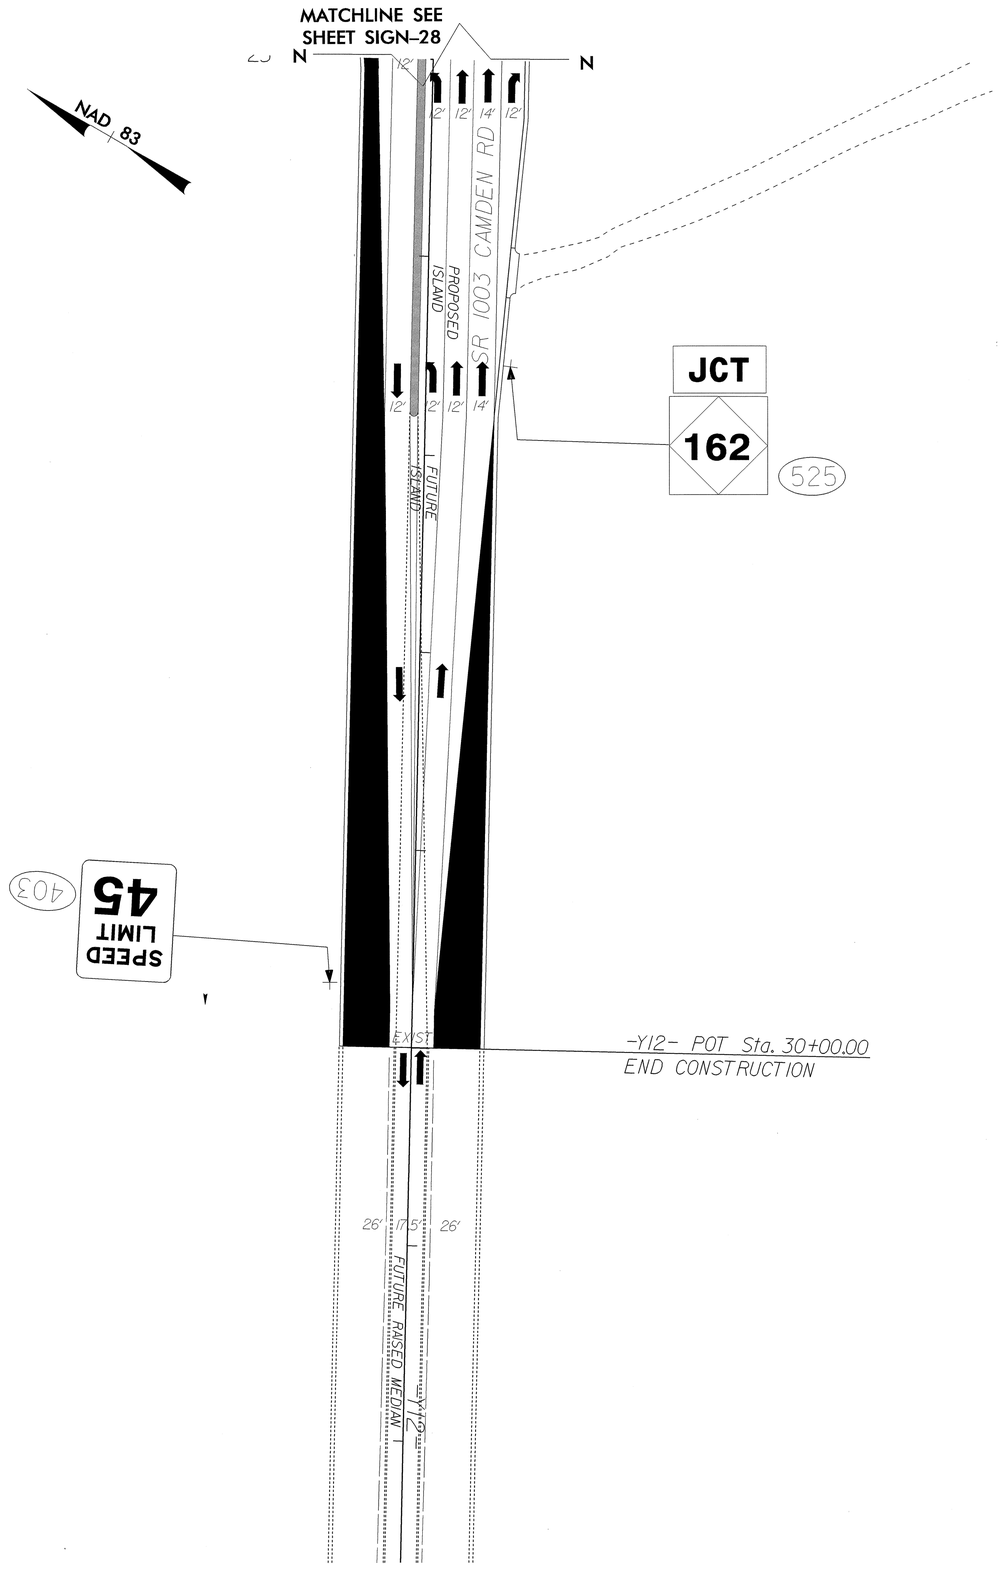


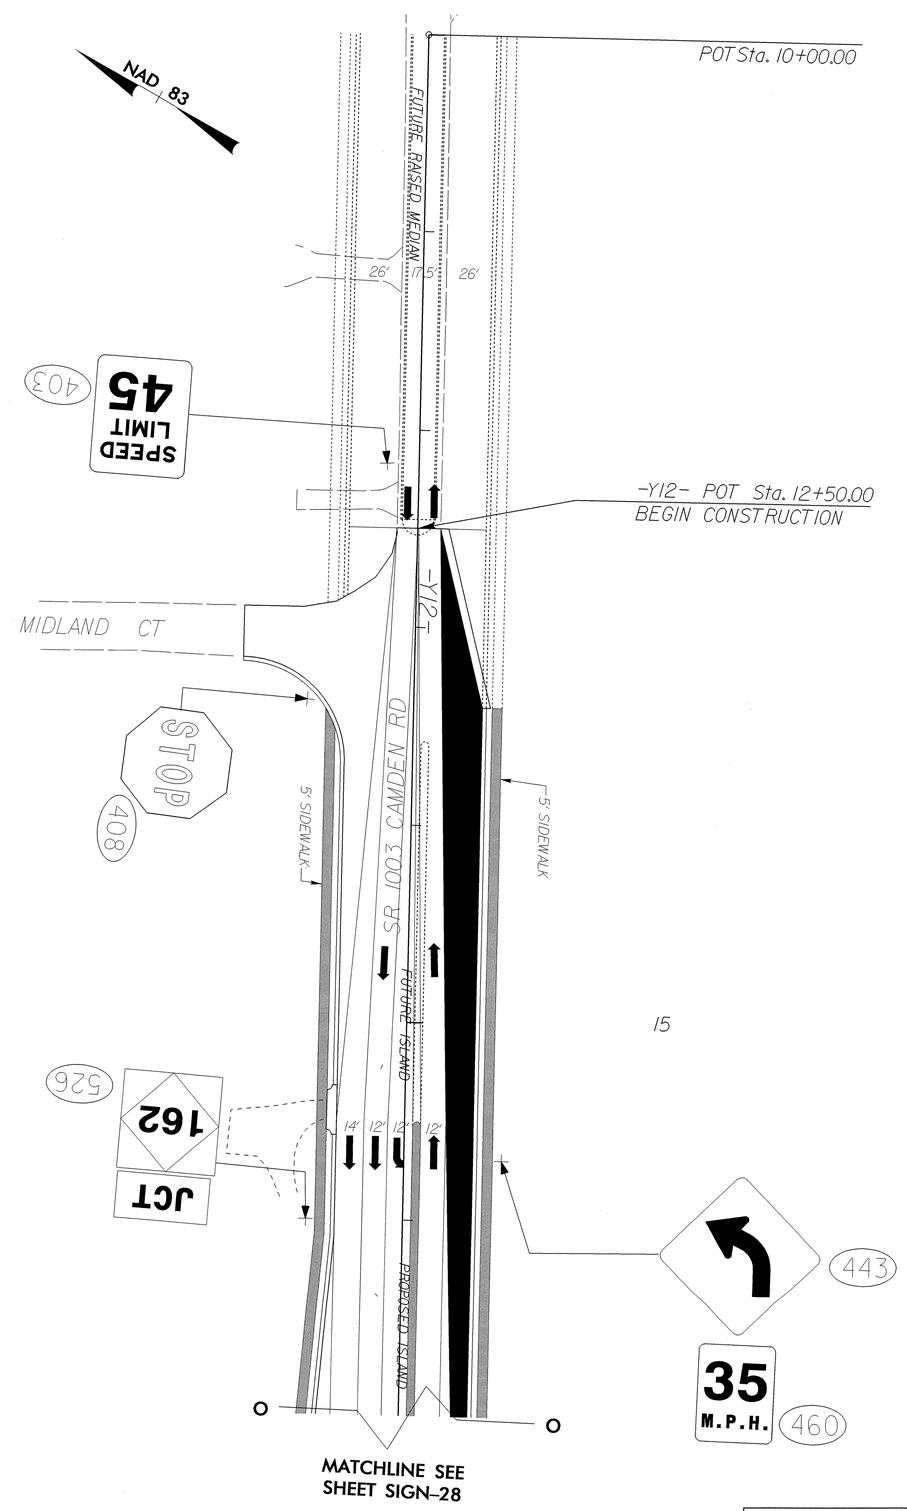


***PROPOSED SIGNS***
***CAMDEN RD***
***HOPE MILLS BYPASS***