TIP NO.	SHEET NO.
U-0620	SIGN-28

11-03-03
NORTH CAROLINA PROFESSIONAL SEAL 028387 ENGINEER KWAN T. MUQUDDAM

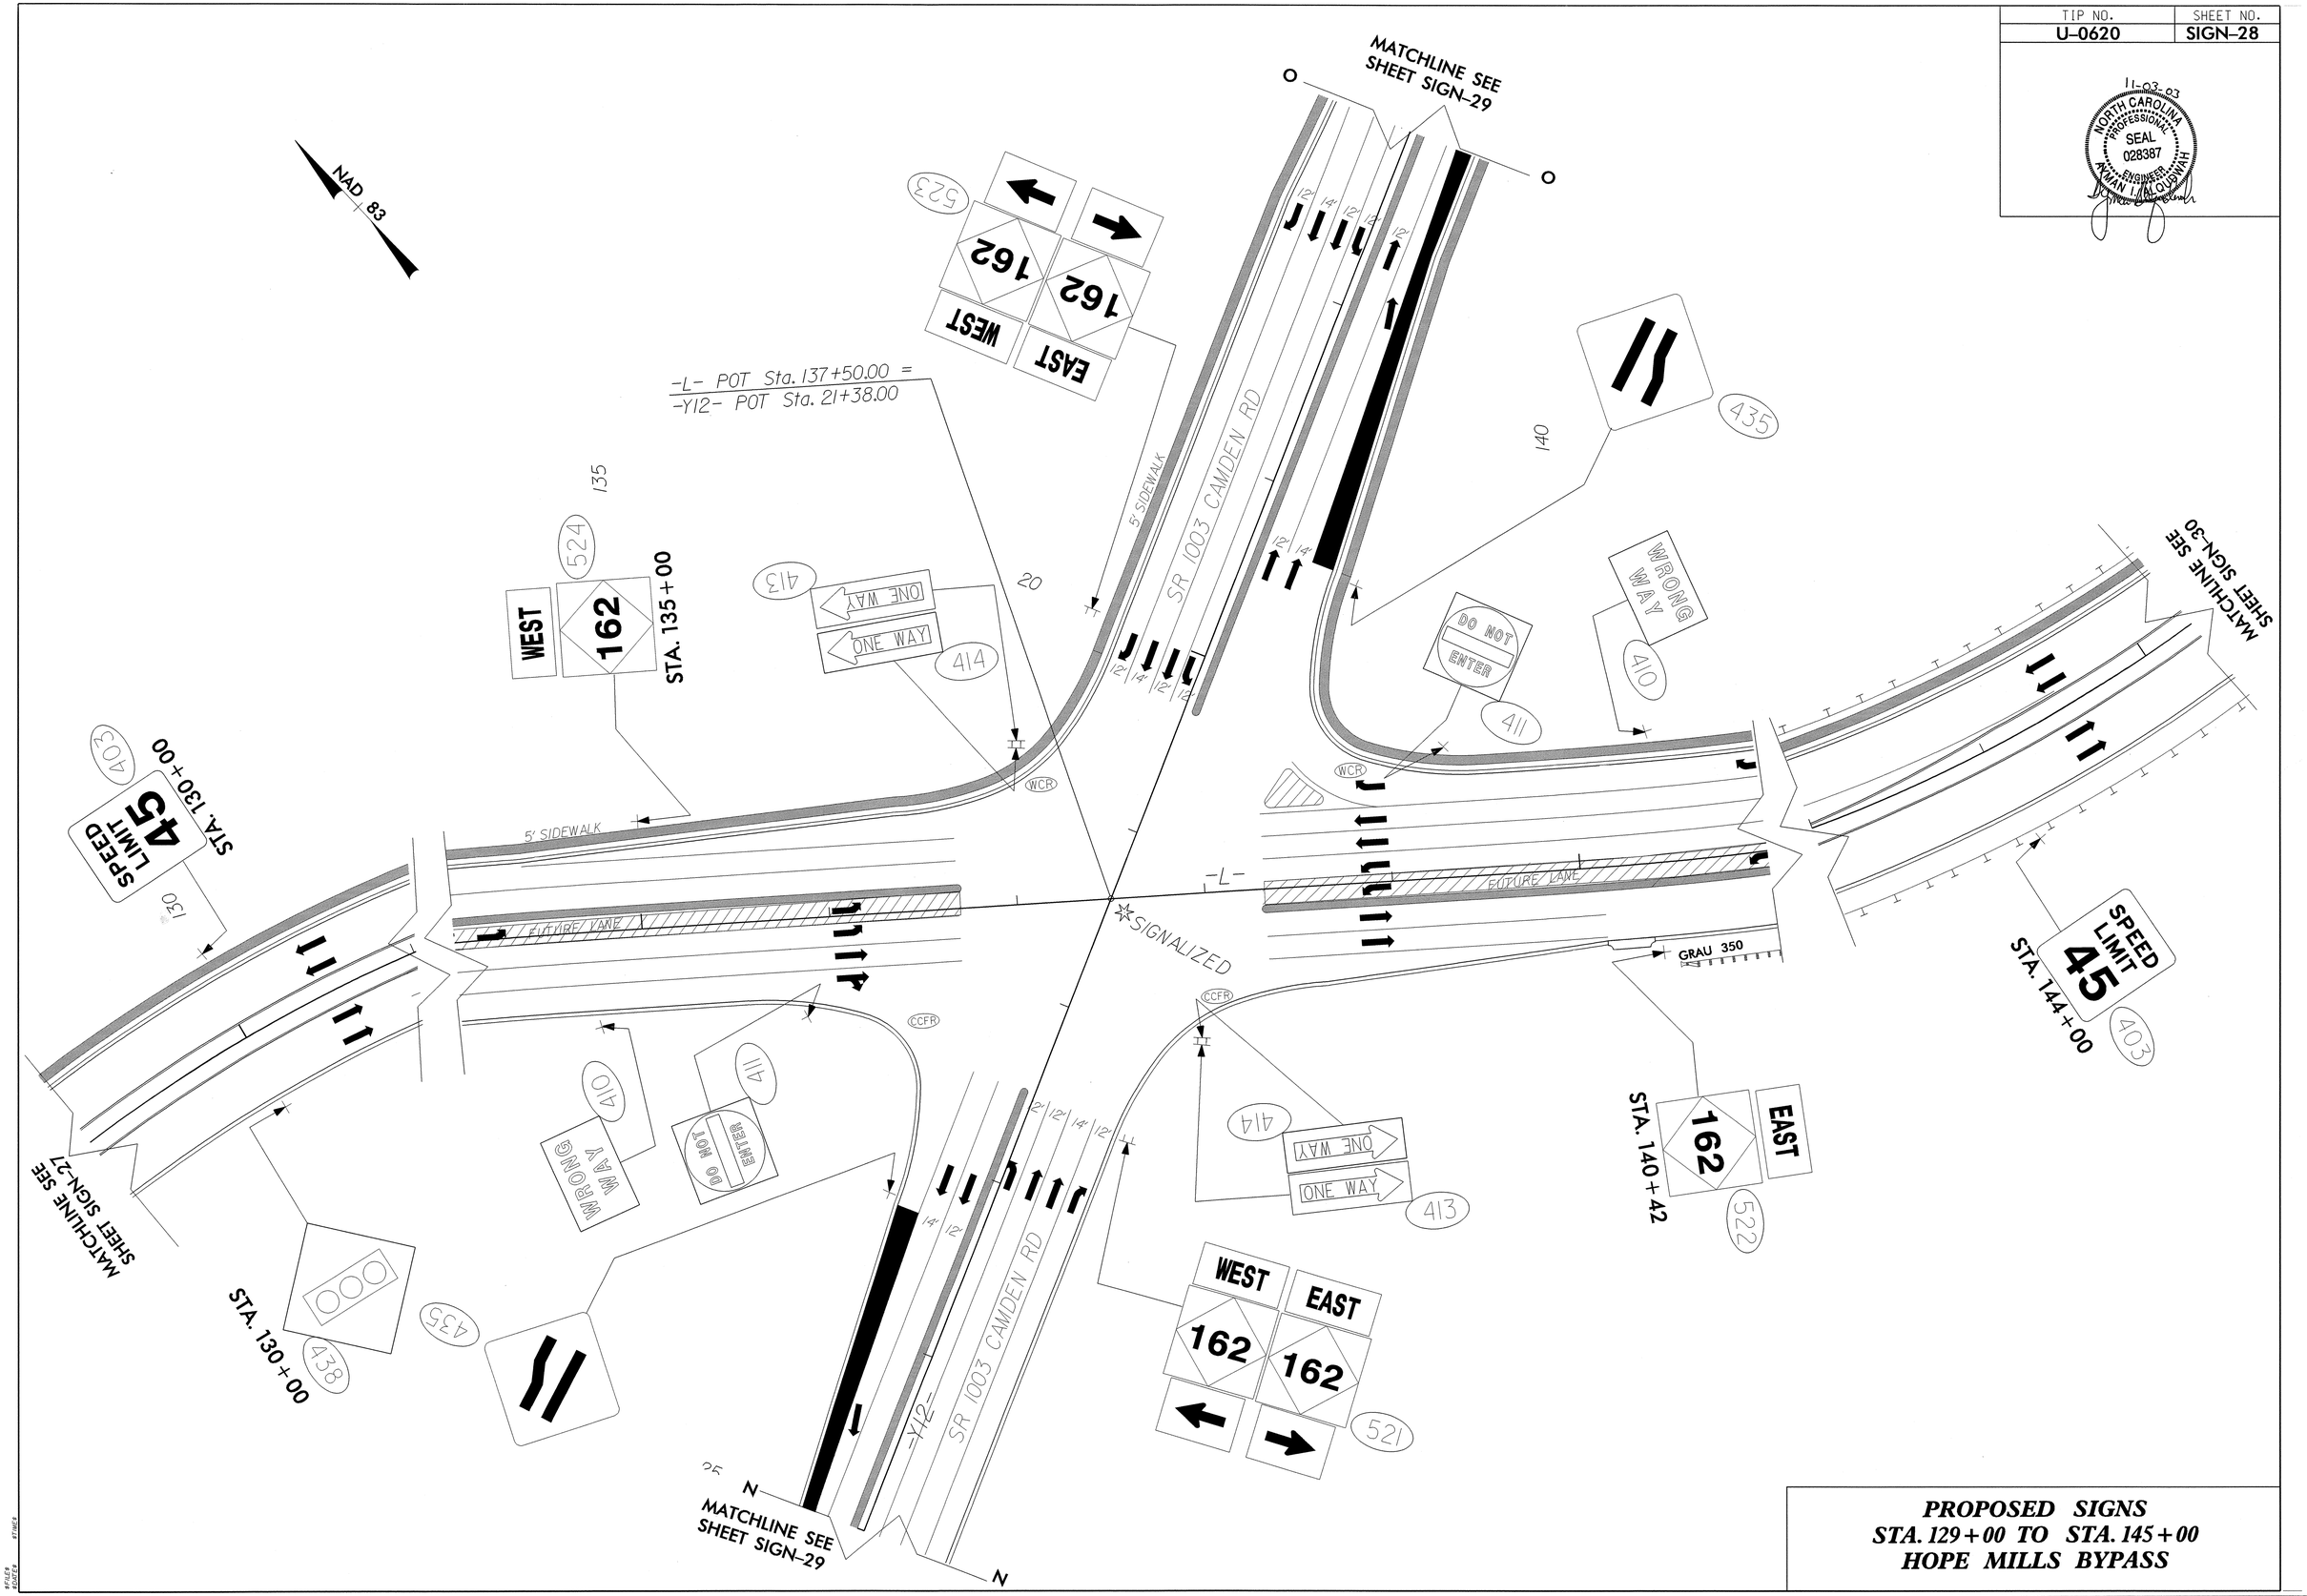

PROPOSED SIGNS
STA. 129+00 TO STA. 145+00
HOPE MILLS BYPASS