TIP NO.	SHEET NO.
U-0620	SIGN-25

11-03-03
NORTH CAROLINA PROFESSIONAL SEAL 028387 ENGINEER AYMAN A. LOQDWAH

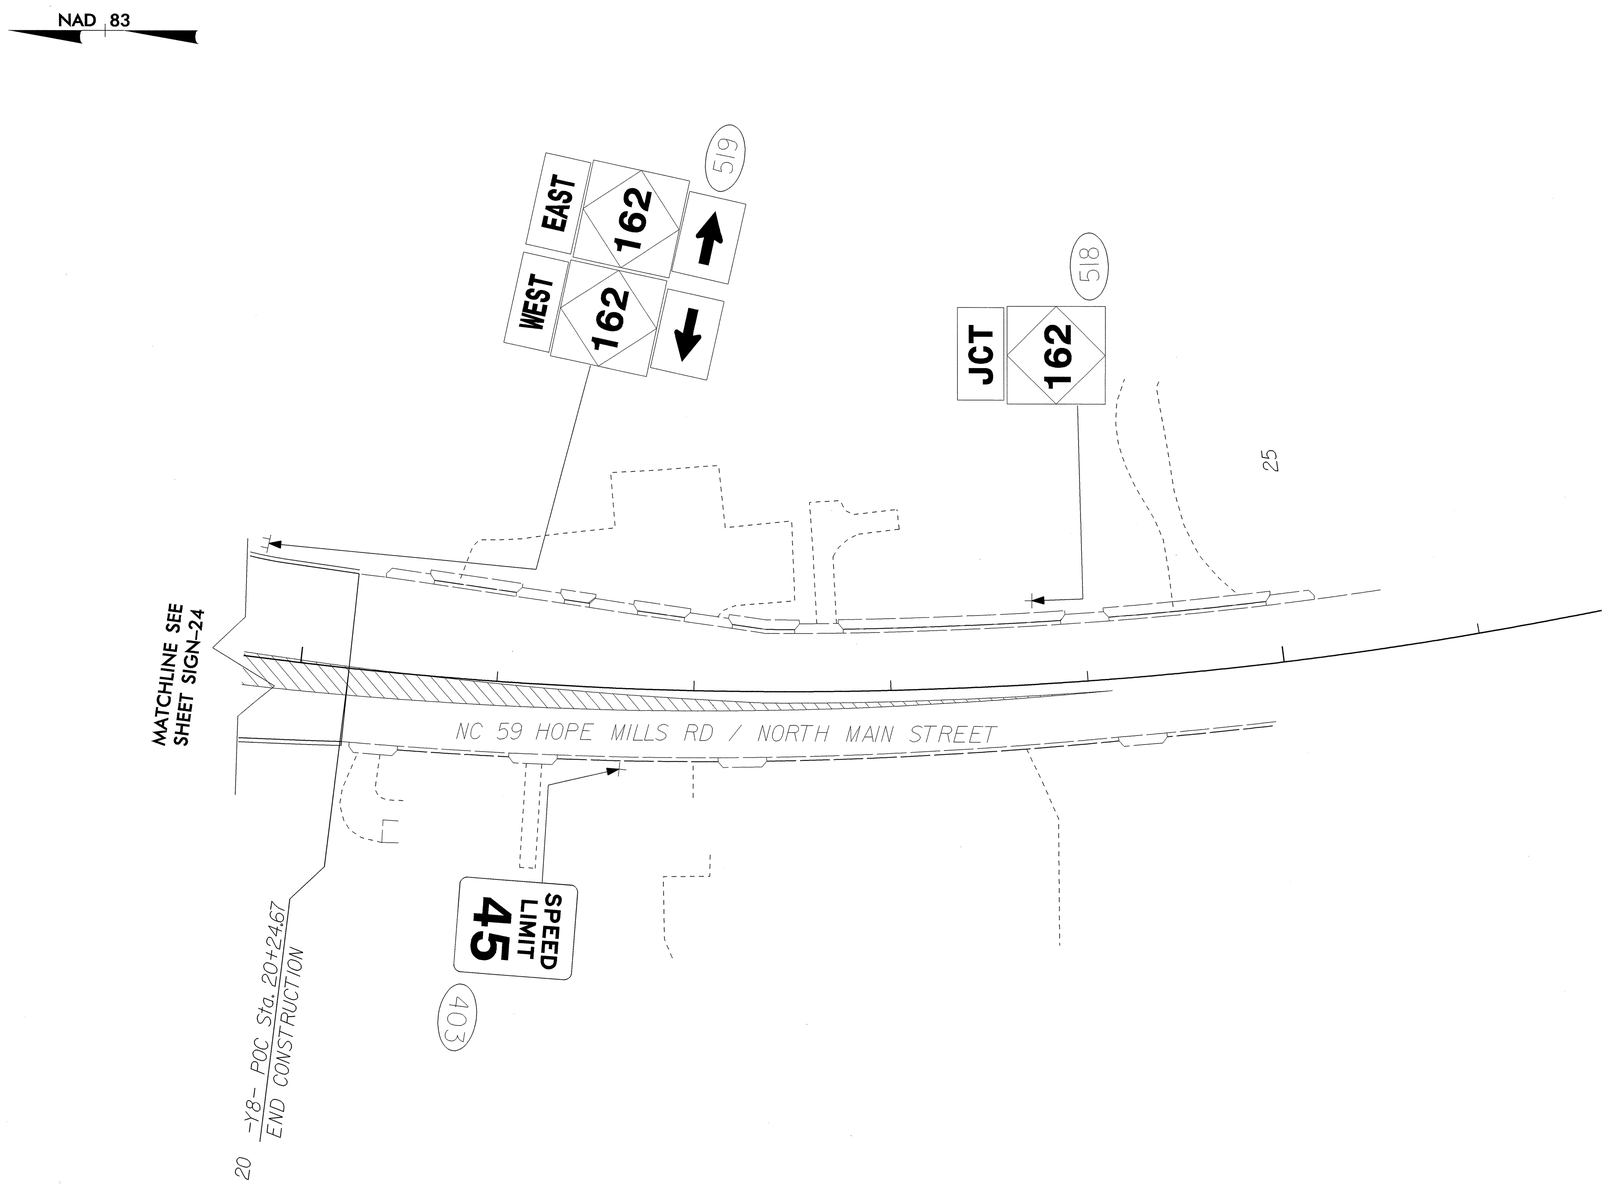

PROPOSED SIGNS
NC 59
HOPE MILLS BYPASS