TIP NO.	SHEET NO.
U-0620	SIGN-24

11-03-23
NORTH CAROLINA PROFESSIONAL SEAL 028387 ENGINEER
KWAN-TING LOUDWAH

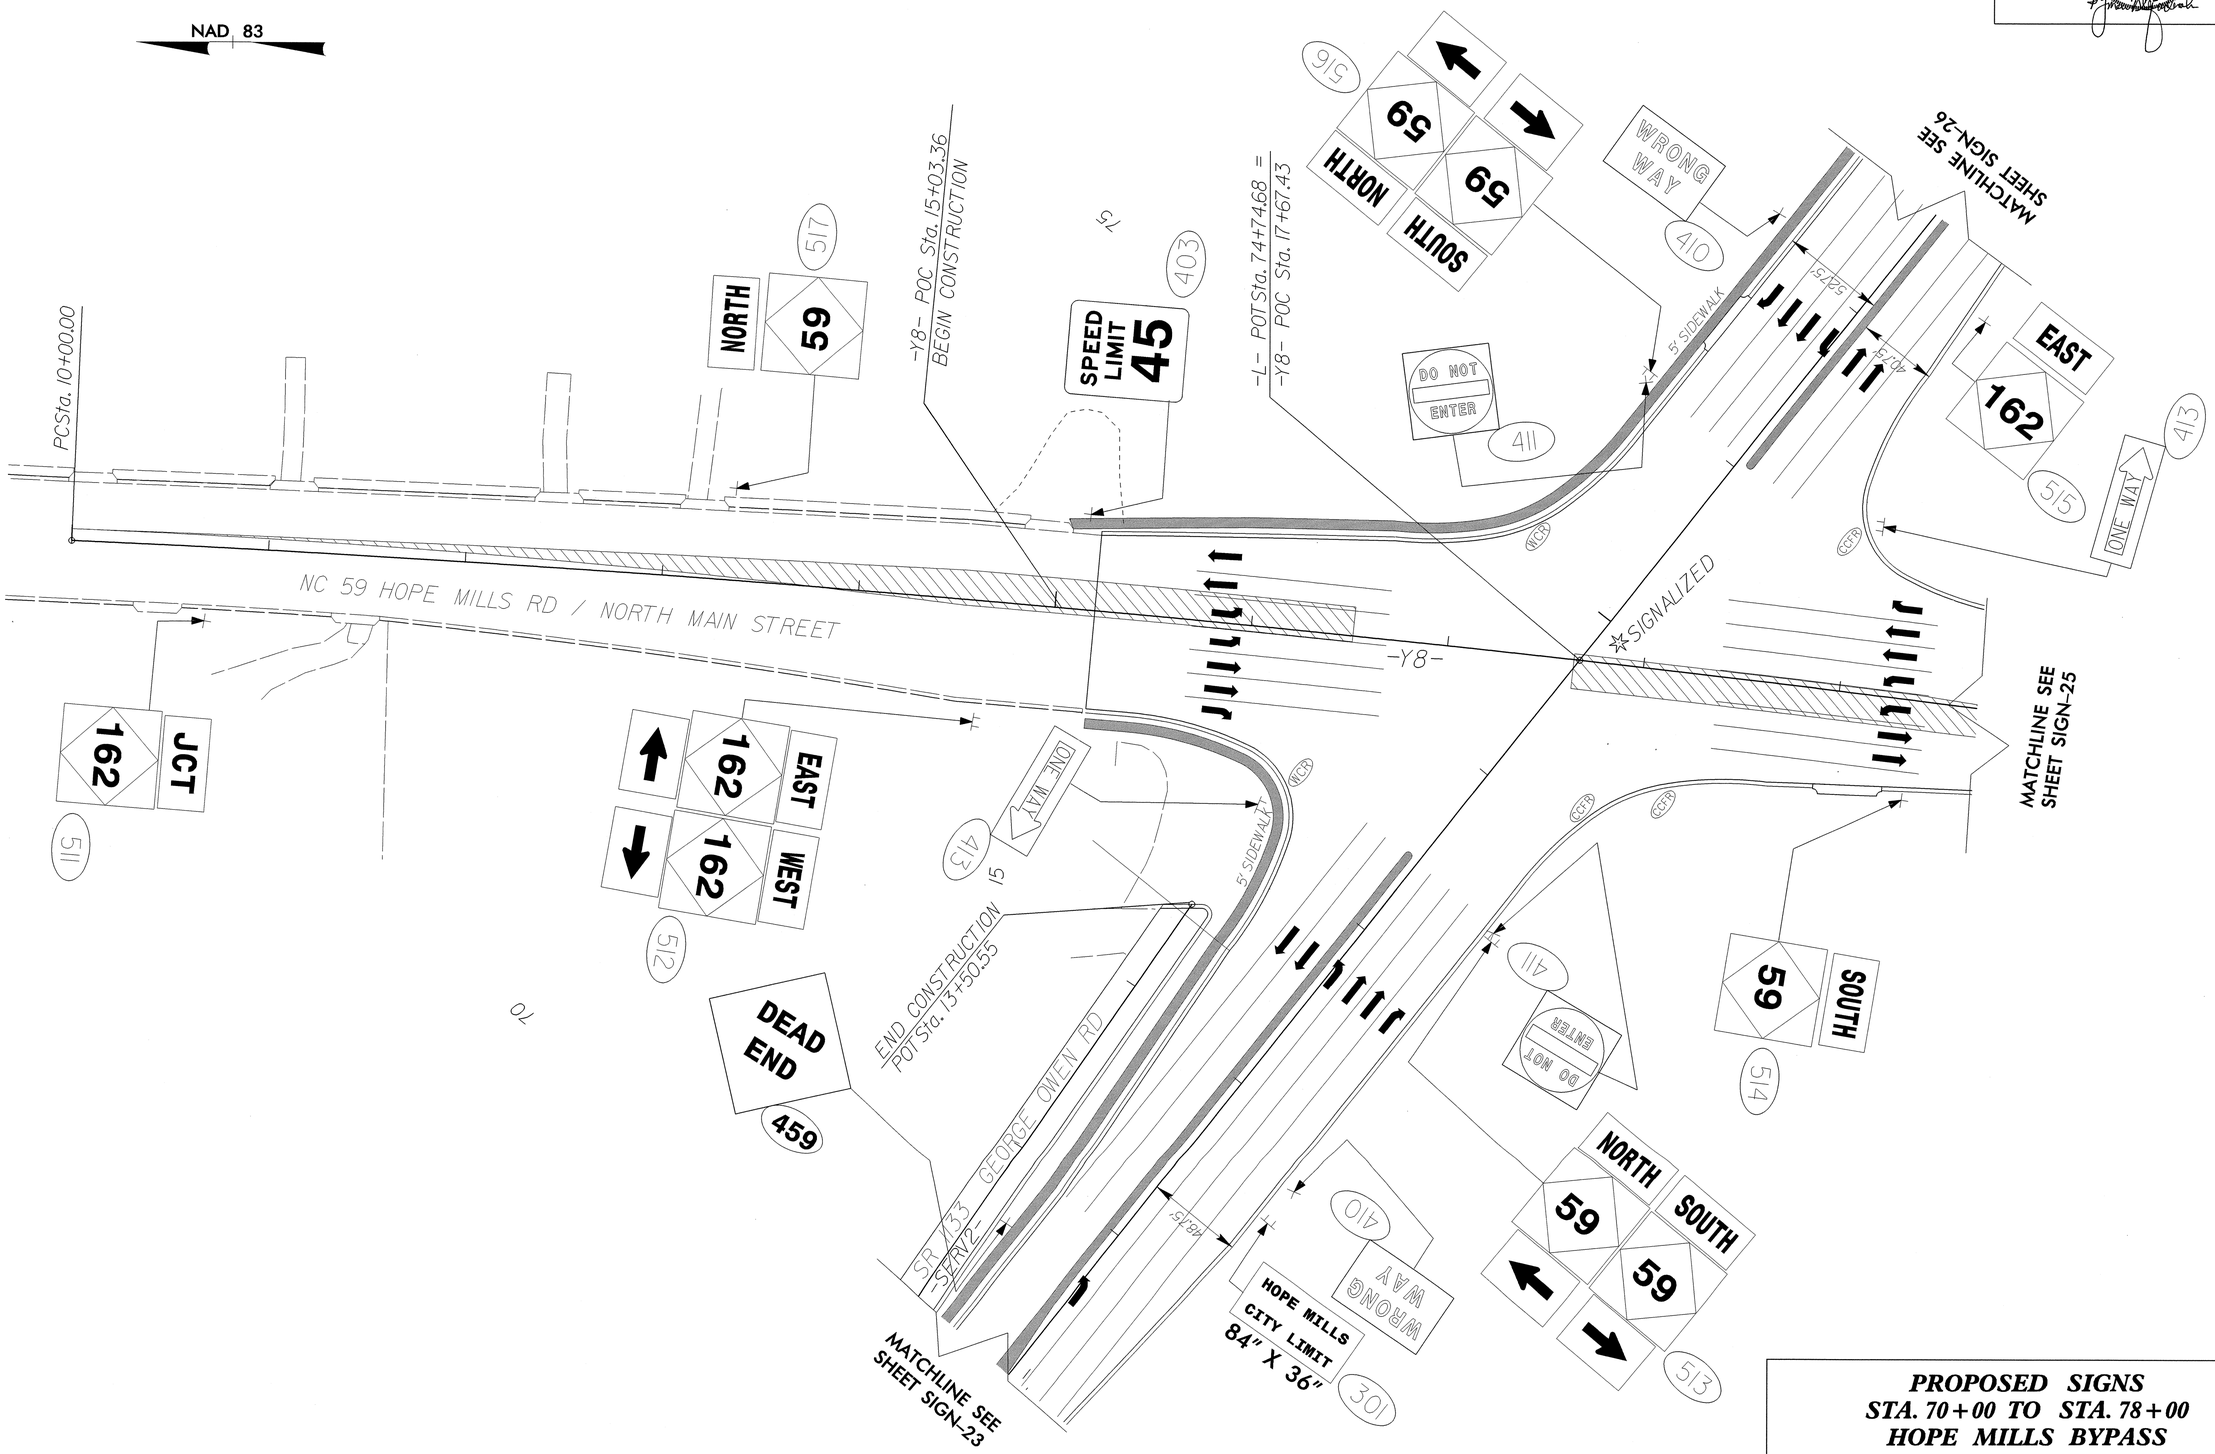

PROPOSED SIGNS
STA. 70+00 TO STA. 78+00
HOPE MILLS BYPASS