TIP NO.	SHEET NO.
U-0620	SIGN-20

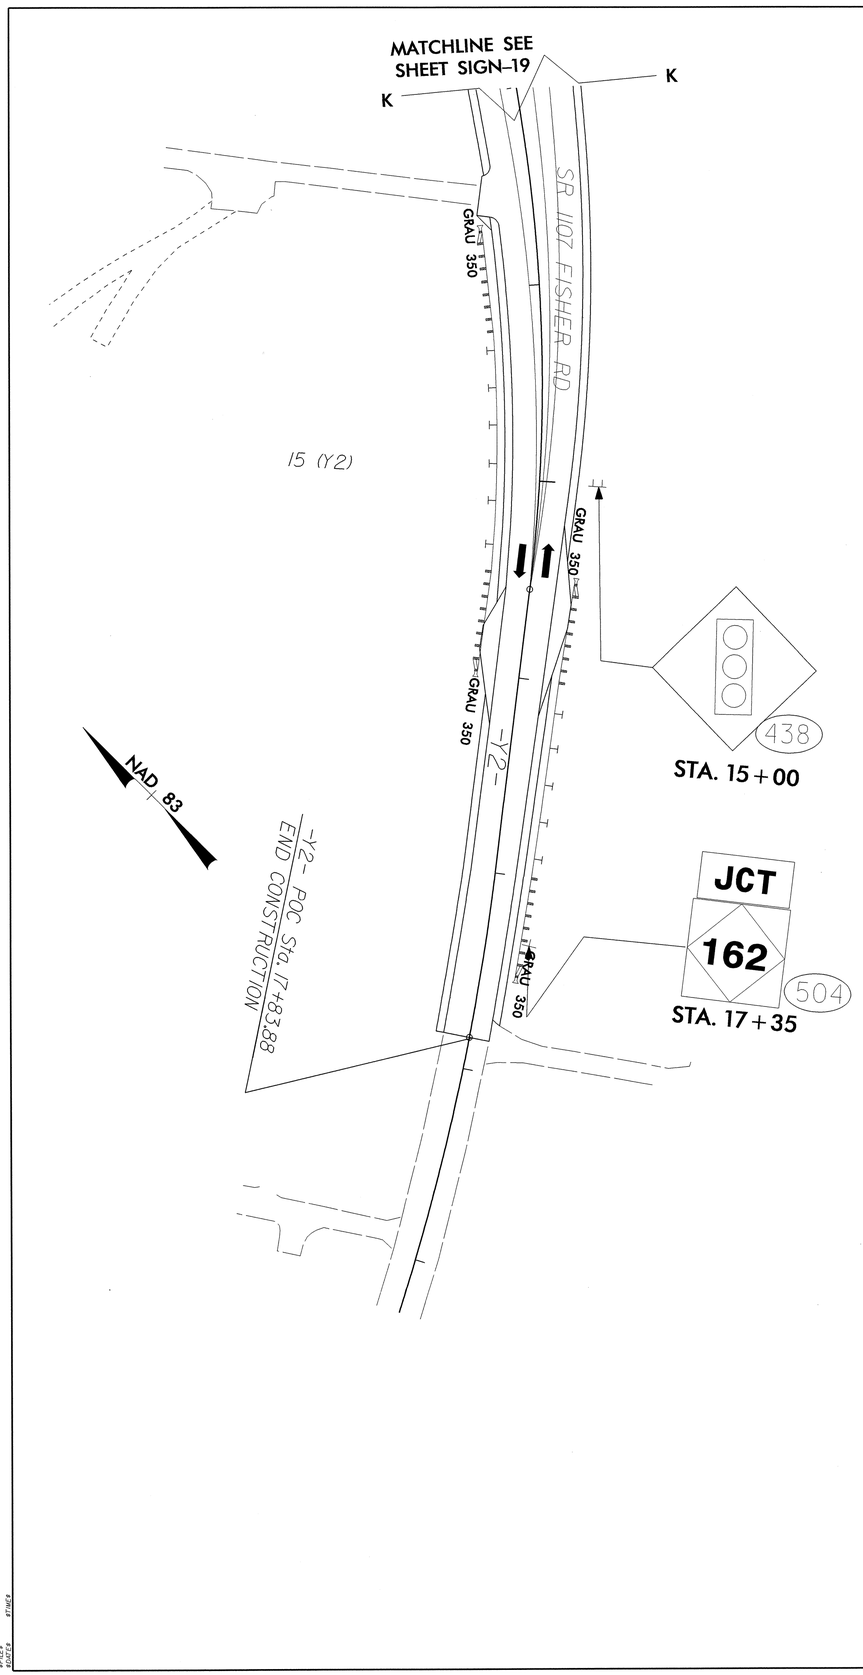

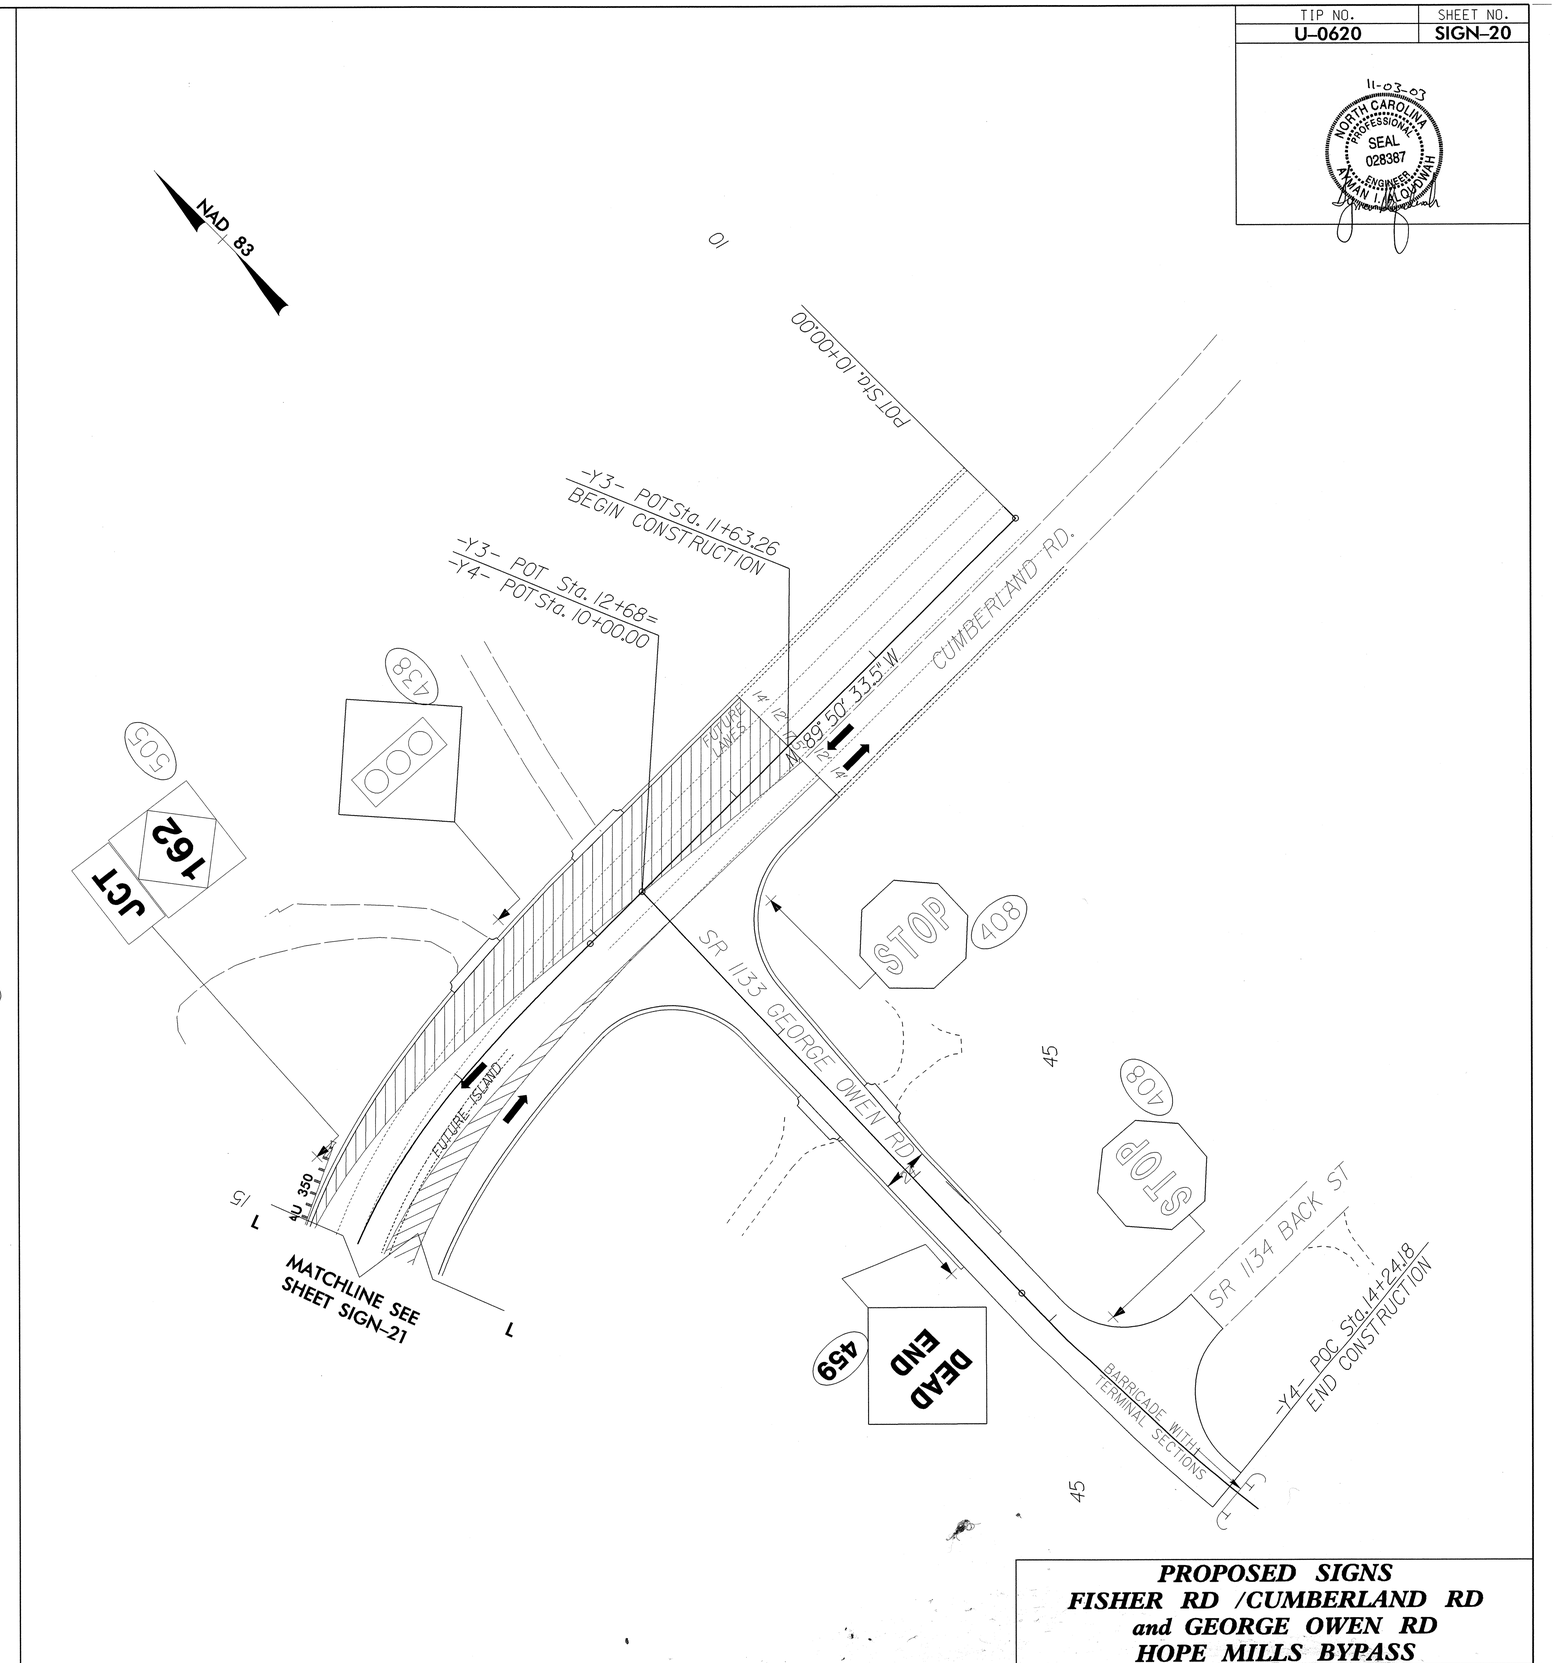

11-03-03
NORTH CAROLINA PROFESSIONAL SEAL 028387 ENGINEER AYMAN I. ALOUDWAH

PROPOSED SIGNS
FISHER RD /CUMBERLAND RD
and GEORGE OWEN RD
HOPE MILLS BYPASS