TIP NO.	SHEET NO.
U-0620	SIGN-16

11-03-03

NORTH CAROLINA PROFESSIONAL SEAL 028387 ENGINEER HAYWOOD W. KIMMER
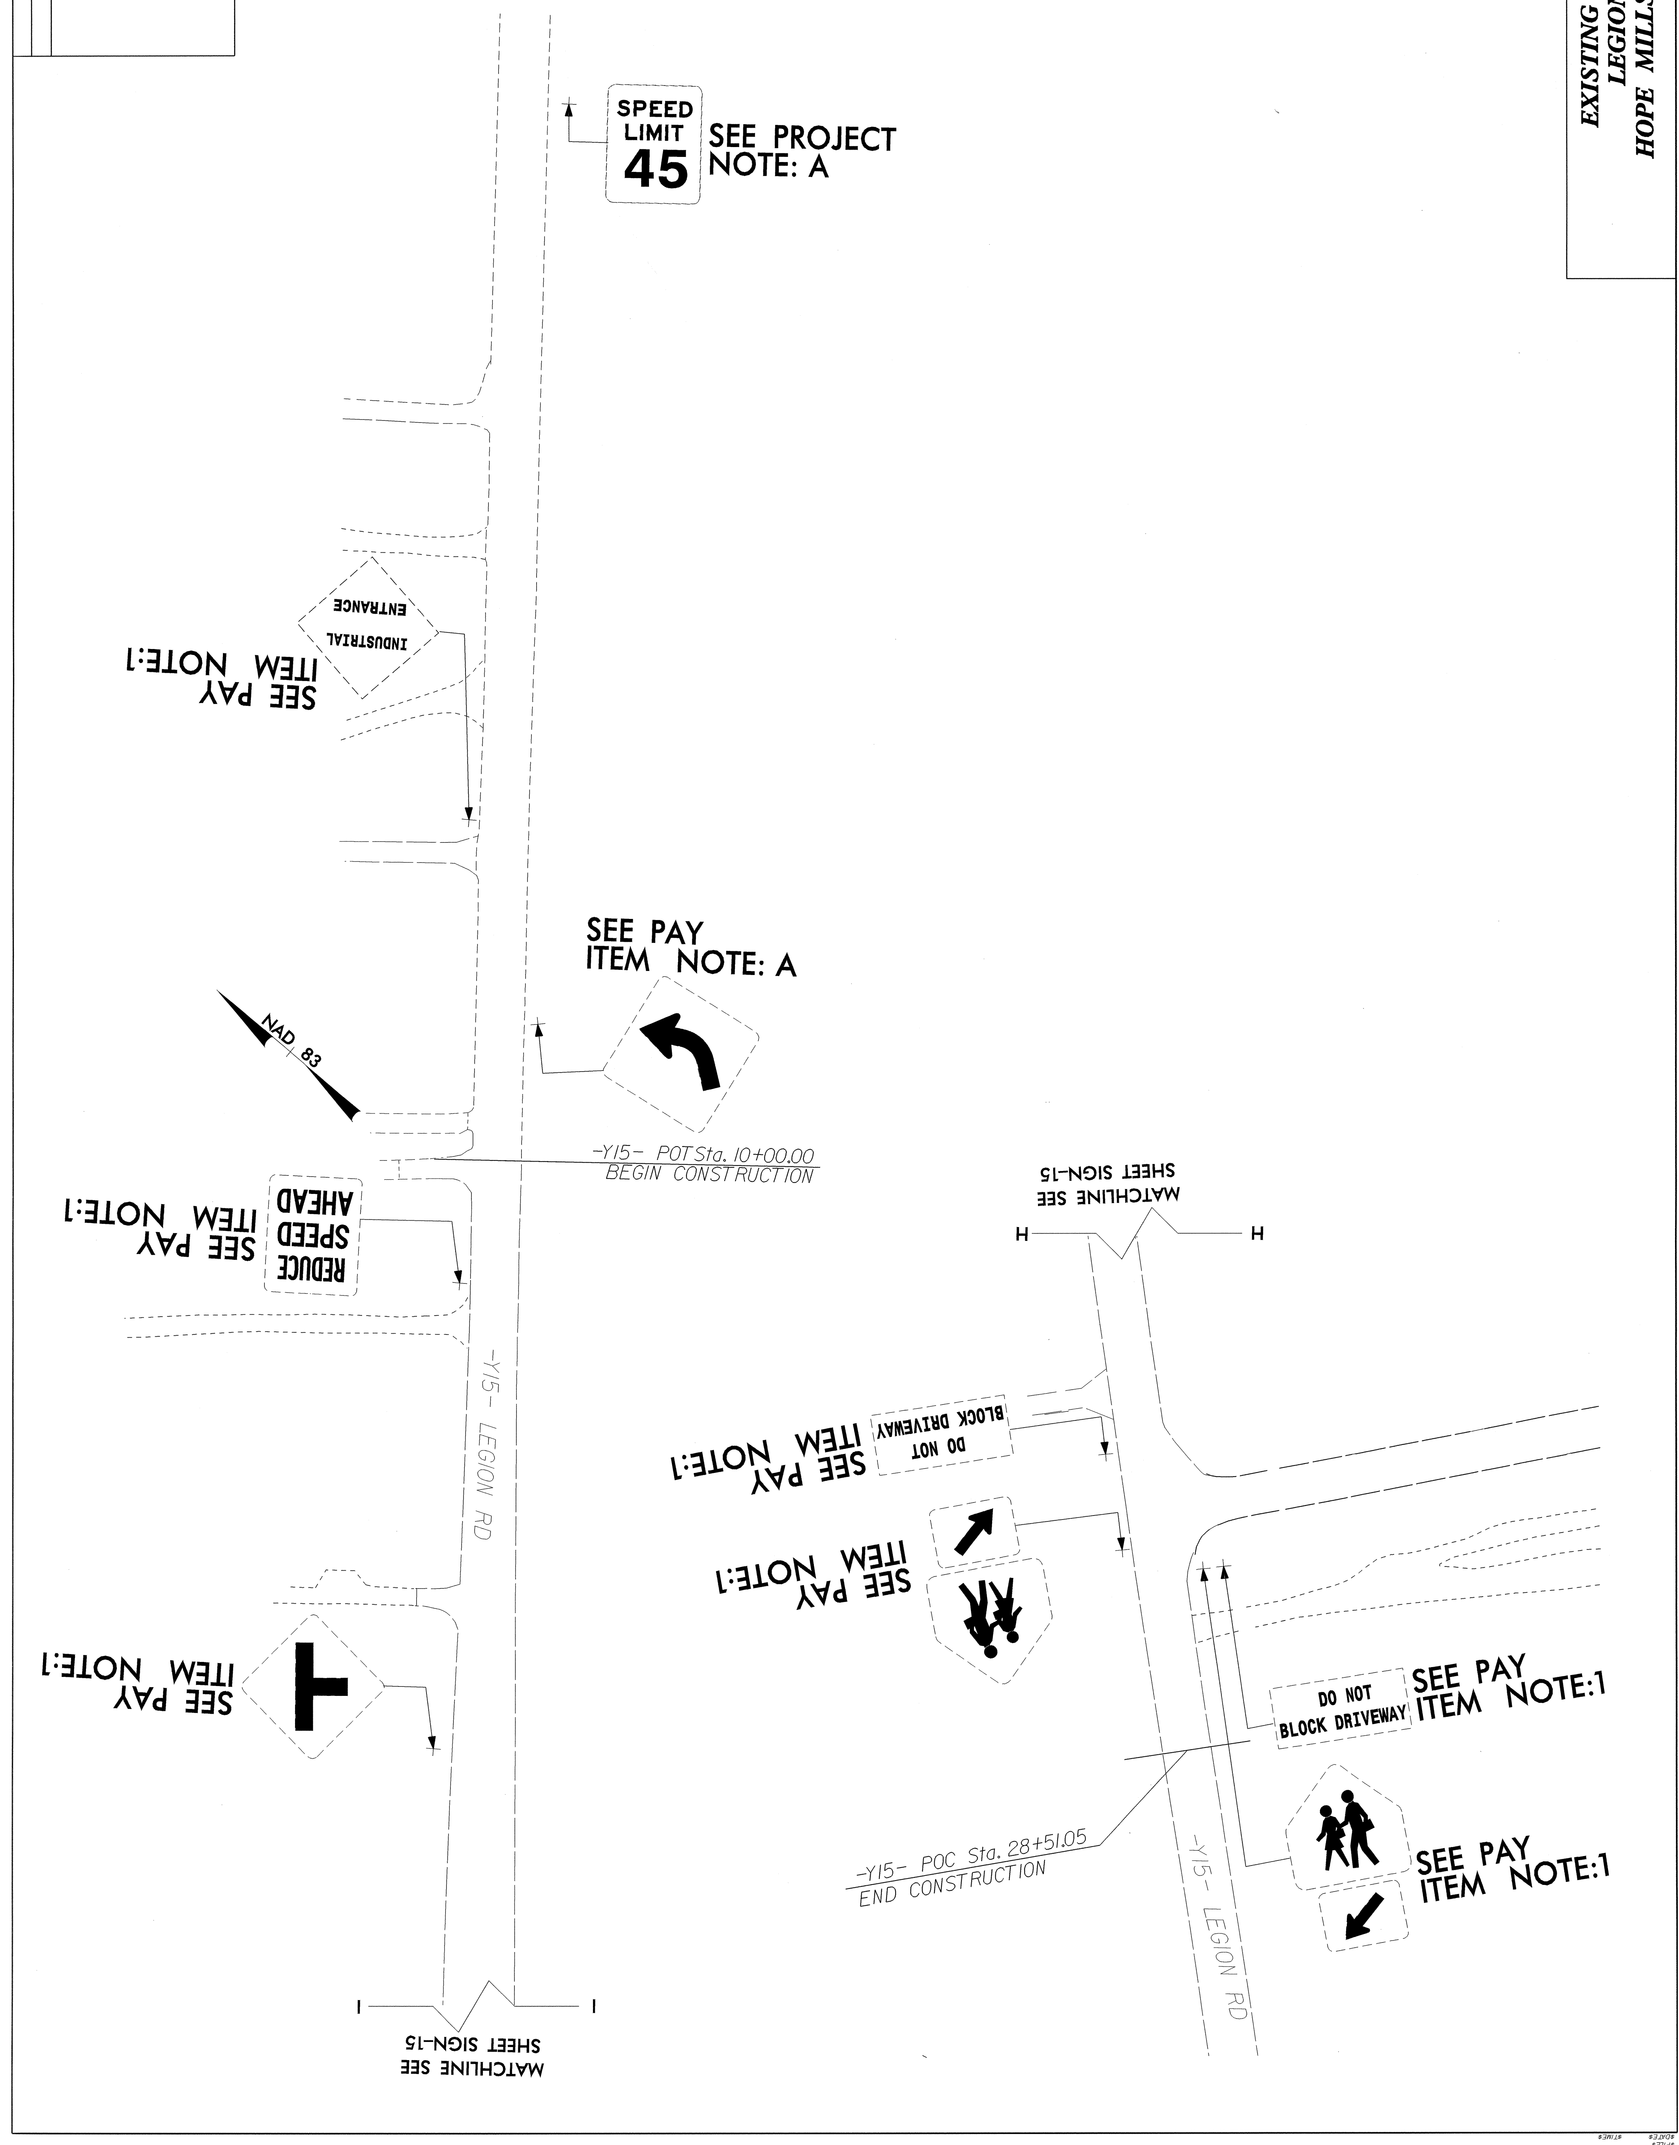
EXISTING SIGNS
LEGION RD
HOPE MILLS BYPASS