TIP NO.	SHEET NO.
U-0620	SIGN-9

11-03-03
NORTH CAROLINA PROFESSIONAL SEAL 028387 ENGINEER
NIKHIL V. HALOJIWAH

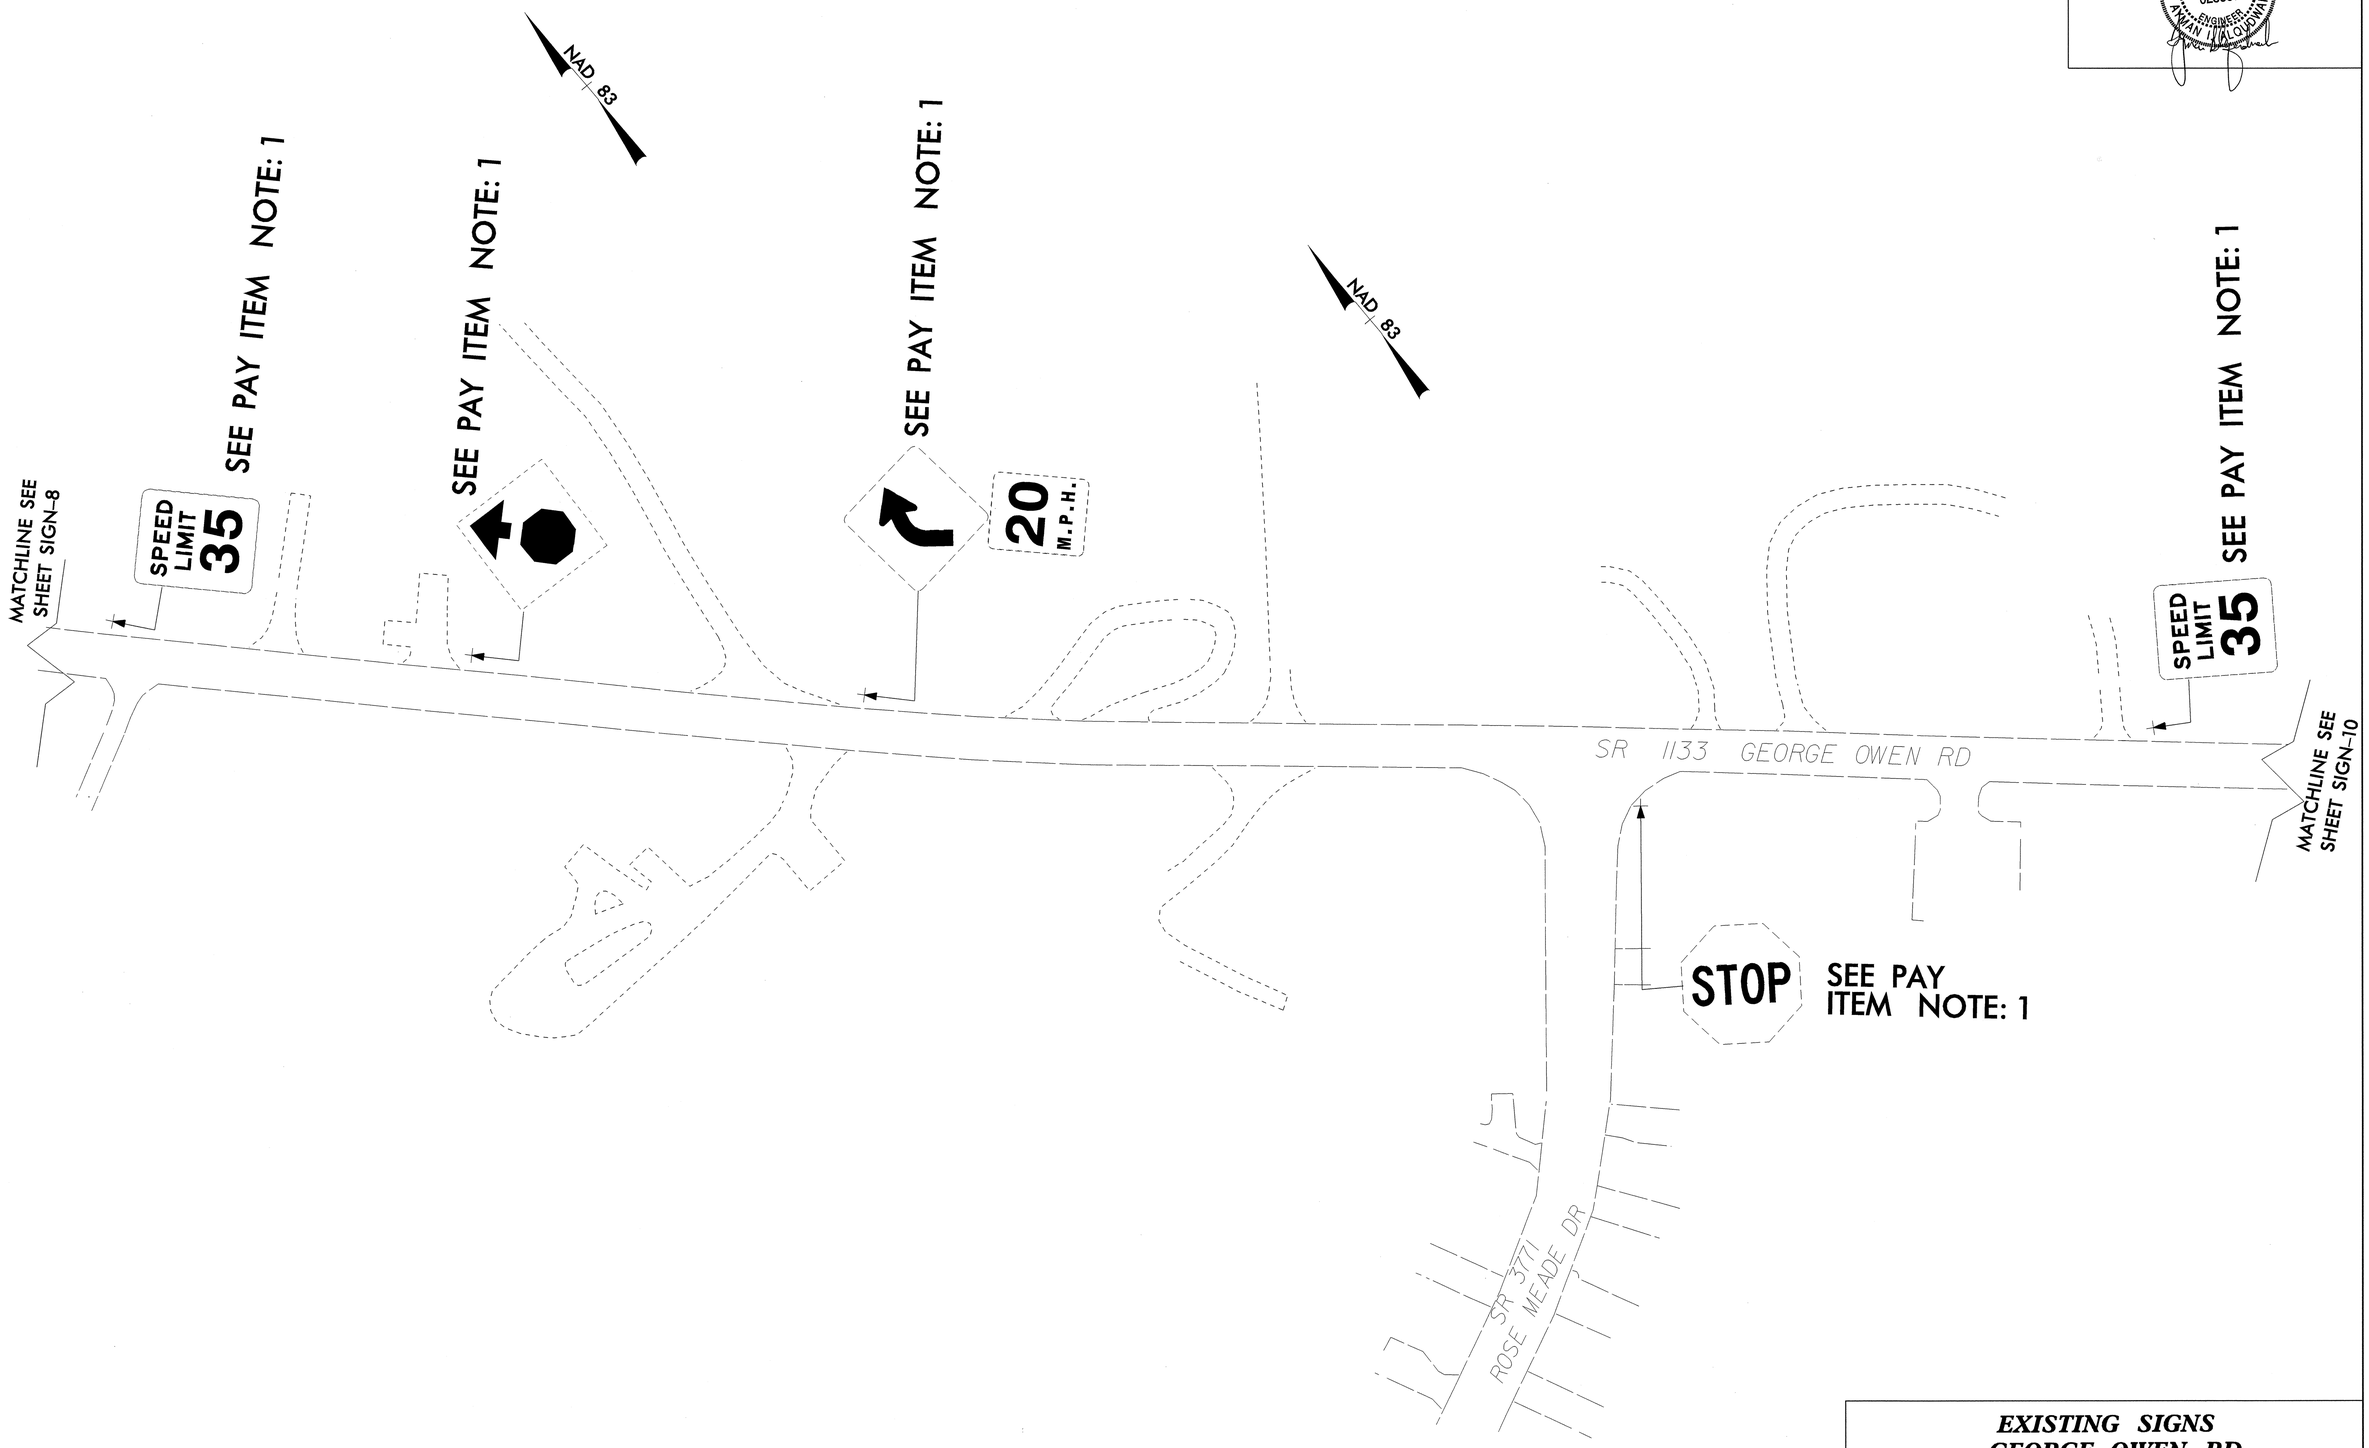

EXISTING SIGNS
GEORGE OWEN RD
HOPE MILLS BYPASS