TIP NO.	SHEET NO.
U-0620	SIGN-8

11-03-03
NORTH CAROLINA PROFESSIONAL SEAL 028387 ENGINEER
ALAN L. HOUSWIRTH

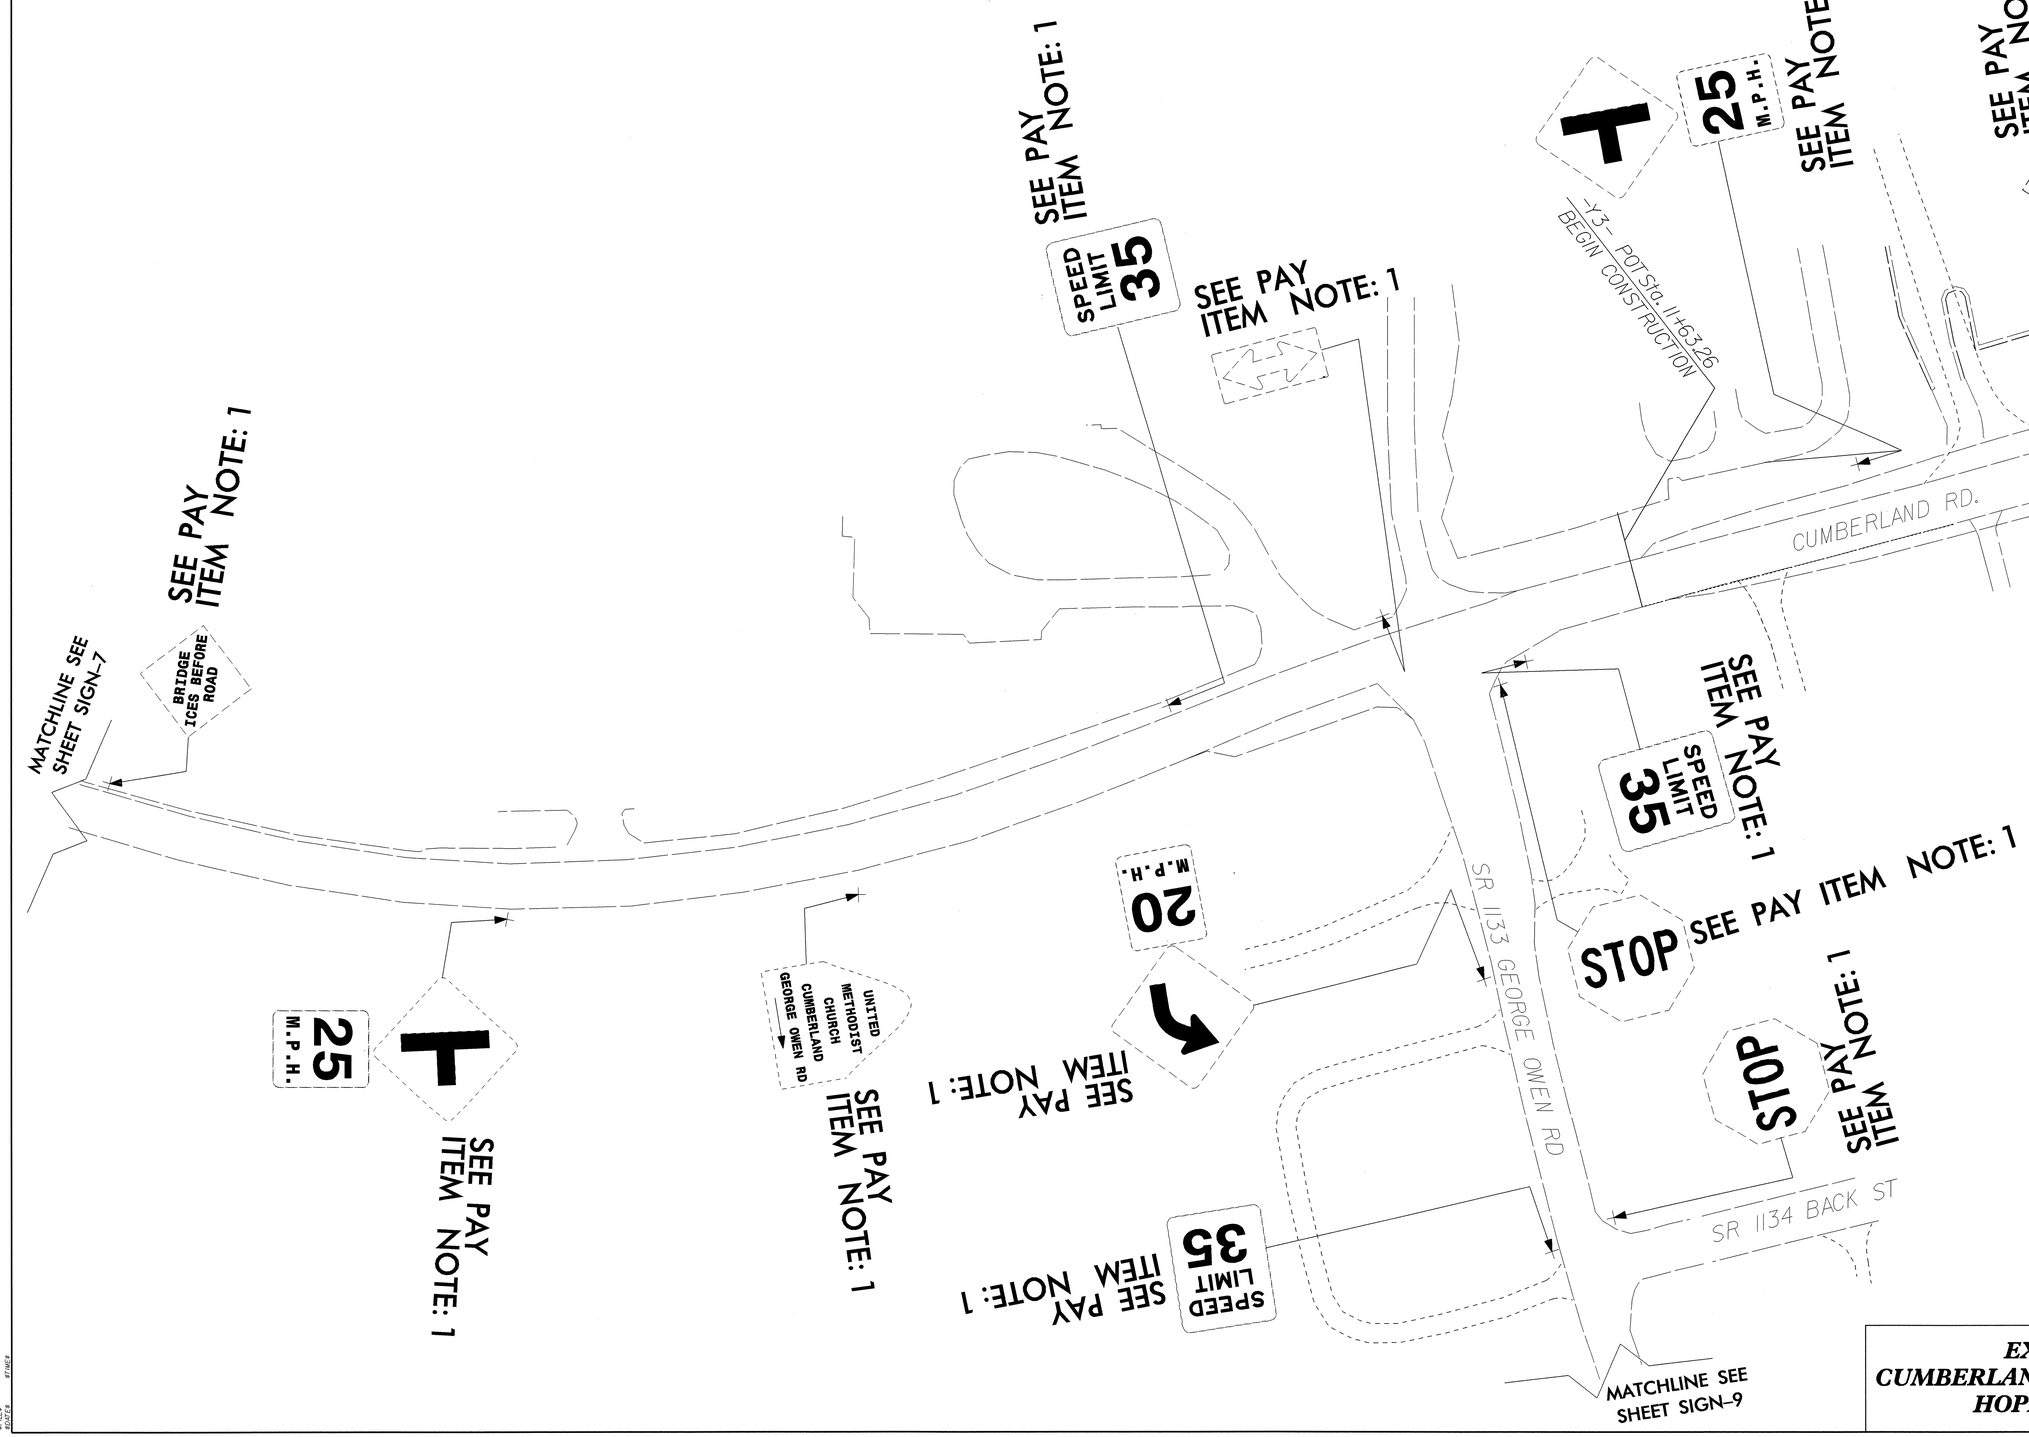

EXISTING SIGNS
CUMBERLAND RD/GEORGE OWEN RD
HOPE MILLS BYPASS