STATE PROJECT NO.	COUNTY	BRIDGE NO.	SHEET NO.	TOTAL SHEETS
8.1442601 U-0620	CUMBERLAND		7	13
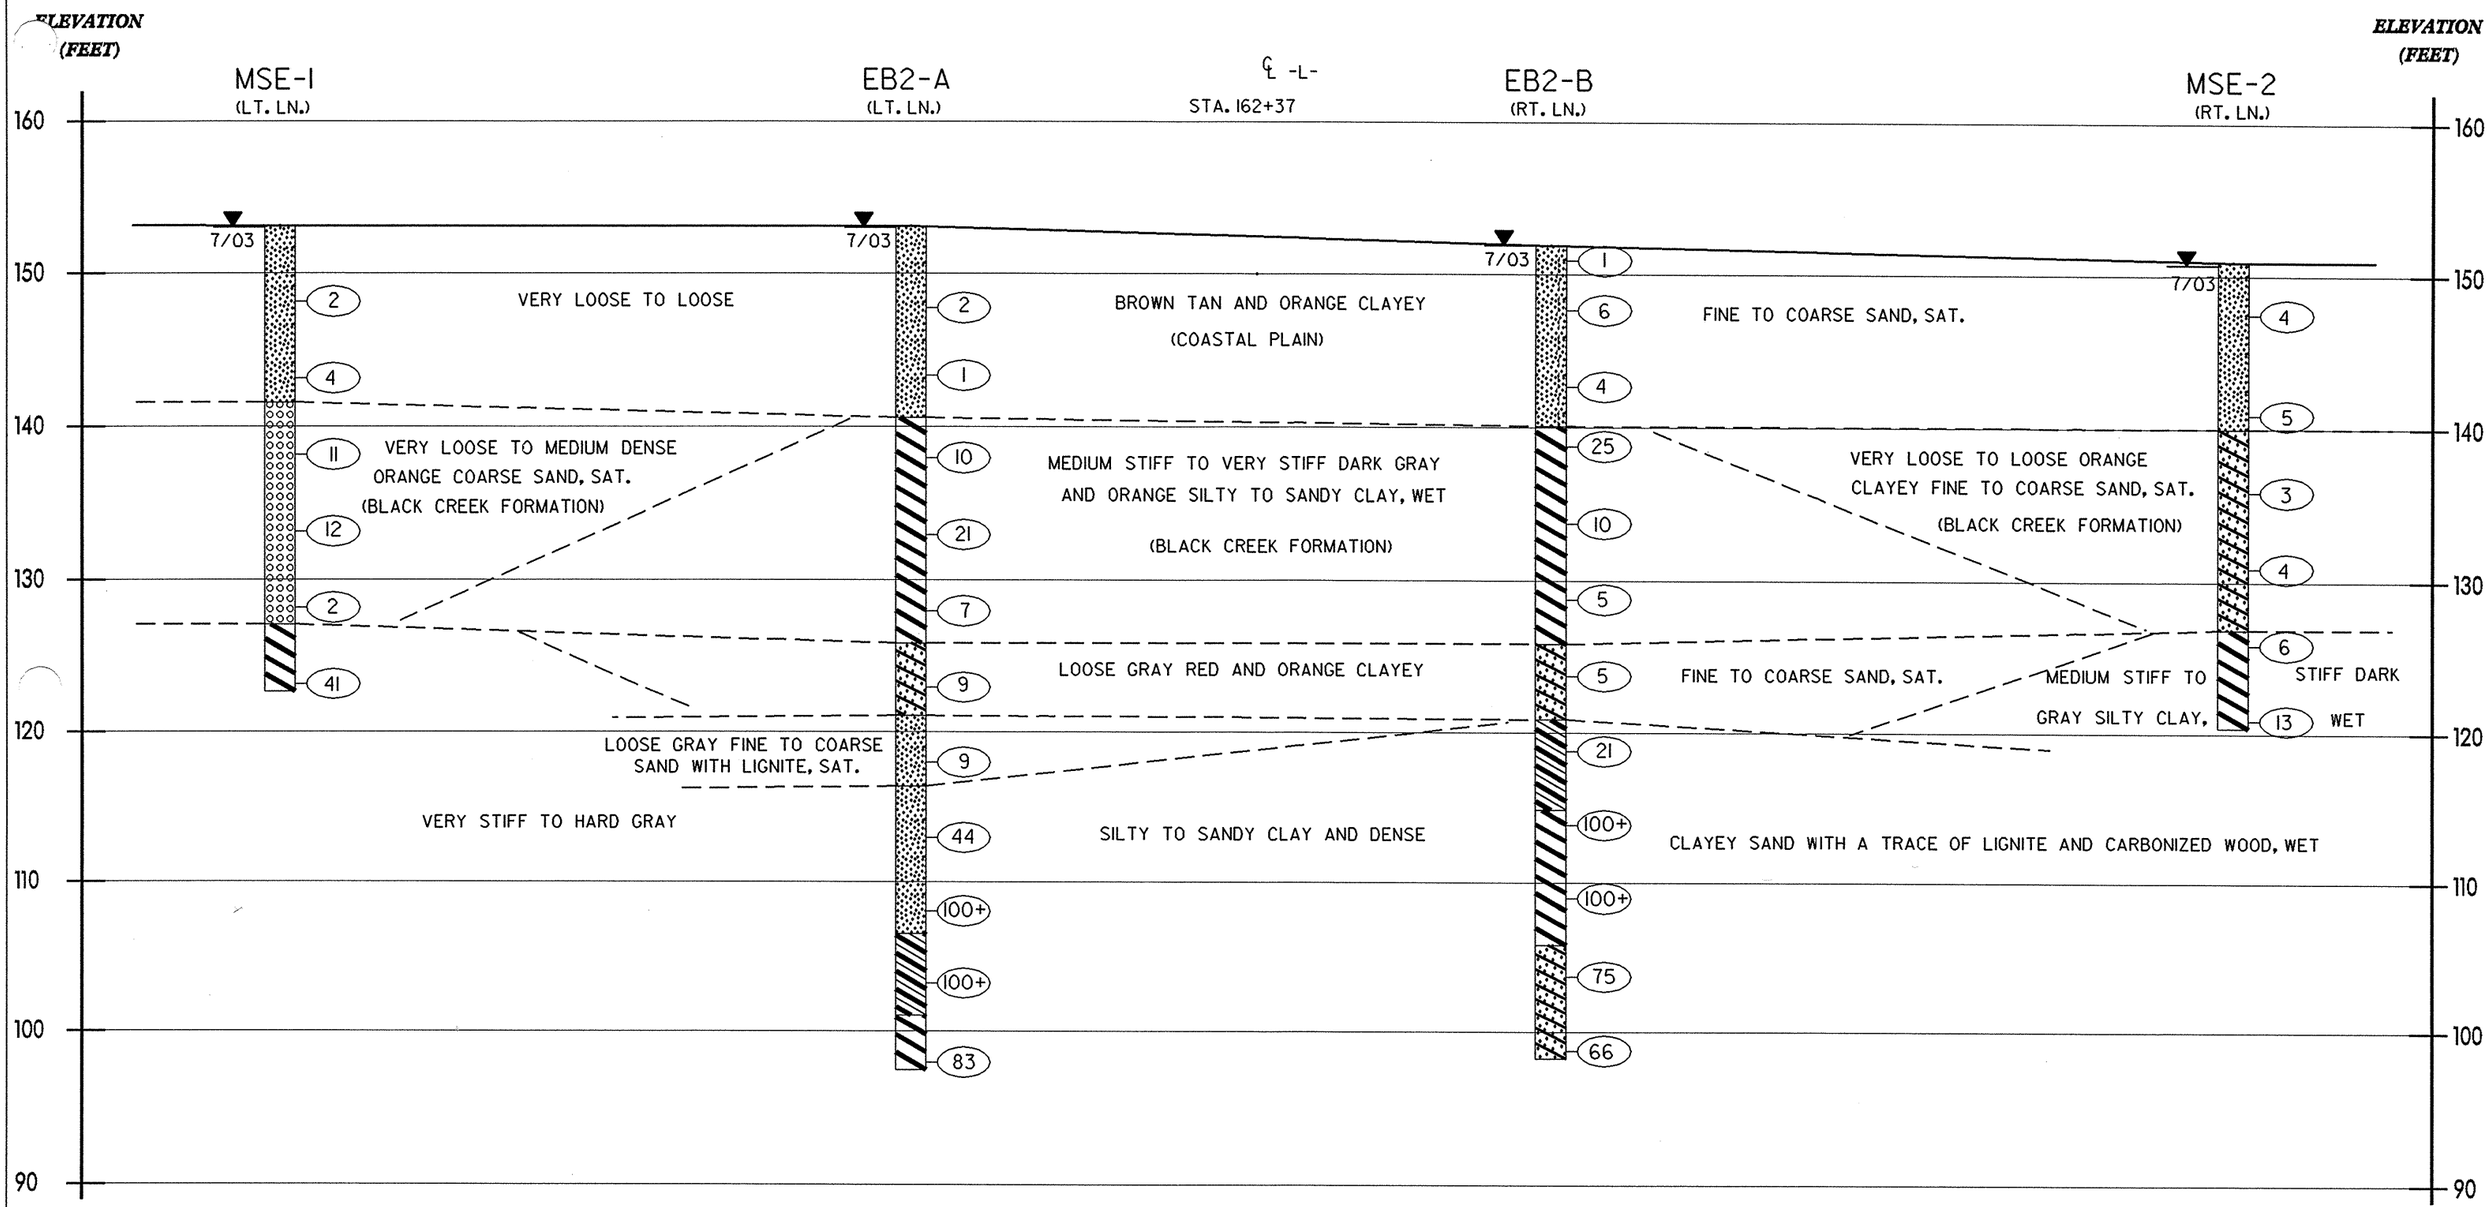
CROSS SECTION THROUGH BORINGS AT EB2-A (LT. LN.) AND EB2-B (RT. LN.) AND MSE WALL