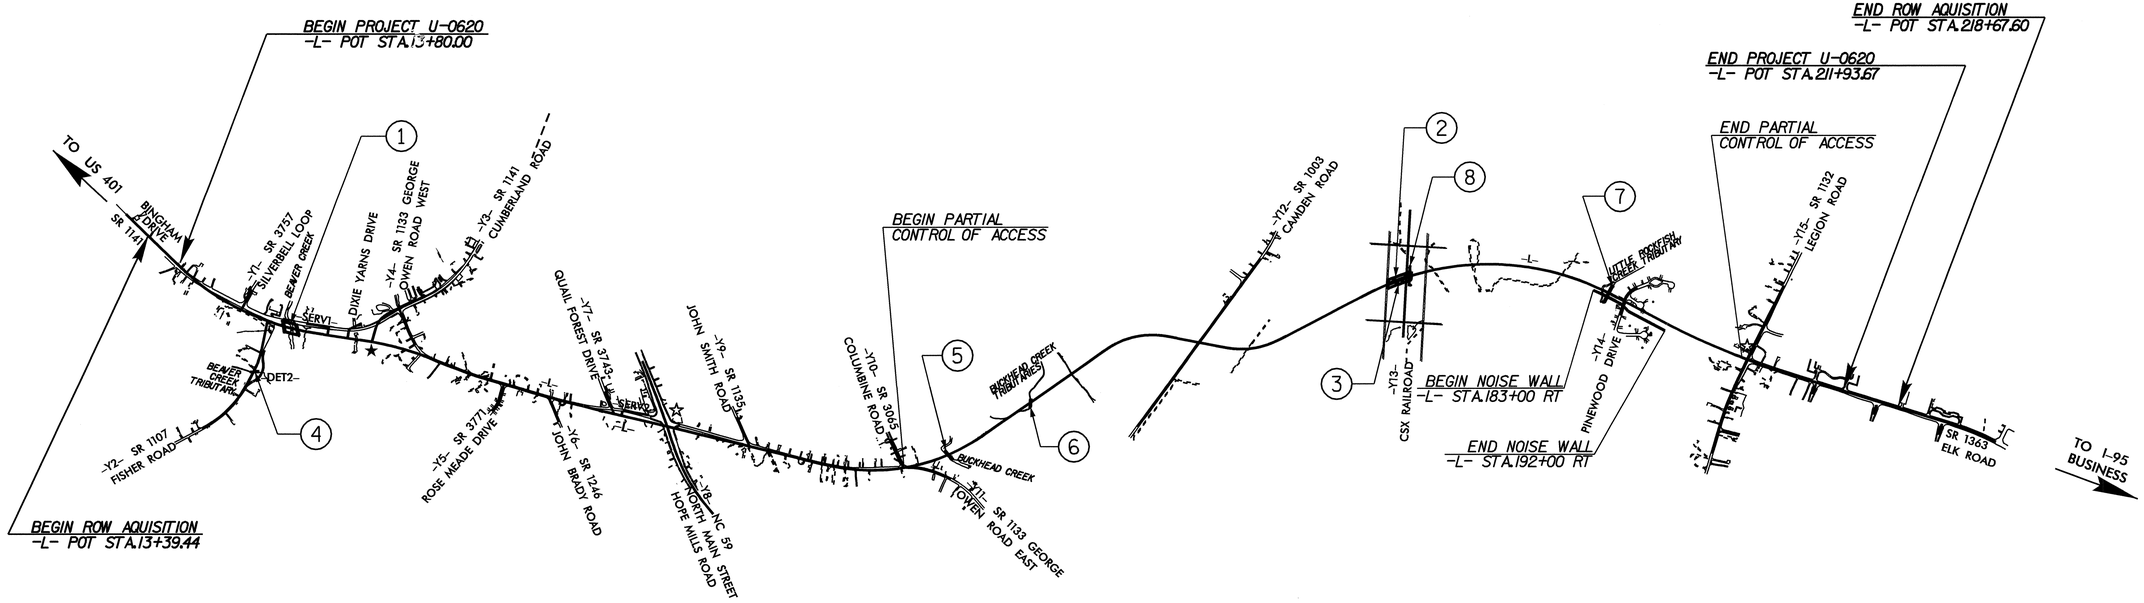

INDEX

STR. NO.	STATION	DESCRIPTION	SHEETS
1	32+18.00 -L-	3 SPAN PRESTR. CONCRETE SUPERSTRUCTURE BRIDGE OVER BEAVER CREEK ON HOPE MILLS BYPASS	S-1 THRU S-47
2	161+95.29 -L- (LEFT LANE)	2 SPAN STEEL SUPERSTRUCTURE BRIDGE OVER CSX RAILROAD ON HOPE MILLS BYPASS (LEFT LANE)	S-48 THRU S-88
3	161+95.29 -L- (RIGHT LANE)	2 SPAN STEEL SUPERSTRUCTURE BRIDGE OVER CSX RAILROAD ON HOPE MILLS BYPASS (RIGHT LANE)	S-89 THRU S-129
4	15+74.00 -Y2-	SINGLE 9 FT. X 5 FT. RCBC	C-1 THRU C-5
5	106+32.00 -L-	DOUBLE 10 FT. X 13 FT. RCBC	C-6 THRU C-11
6	118+40.00 -L-	SINGLE 8 FT. X 5 FT. RCBC	C-12 THRU C-17
7	184+27.00 -L-	SINGLE 9 FT. X 5 FT. RCBC	C-18 THRU C-23
8	161+65.20 -L-	MSE WALL	W-1 THRU W-2

PROJECT NO. U-0620
CUMBERLAND COUNTY
STATION:

STATE OF NORTH CAROLINA
DEPARTMENT OF TRANSPORTATION
RALEIGH

STRUCTURE INDEX

REVISIONS						SHEET NO.
NO.	BY:	DATE:	NO.	BY:	DATE:	
1			3			TOTAL SHEETS
2			4			

DRAWN BY : G.M.Patterson DATE : 7/29/04
CHECKED BY : B.D.KLAPPENBACH DATE : 7/29/04

04-AUG-2004 08:00
W:\squadl\U0620\Str1\mpatterson\Microstation\U0620_sd_tsh.dgn
mpatterson

NC00S