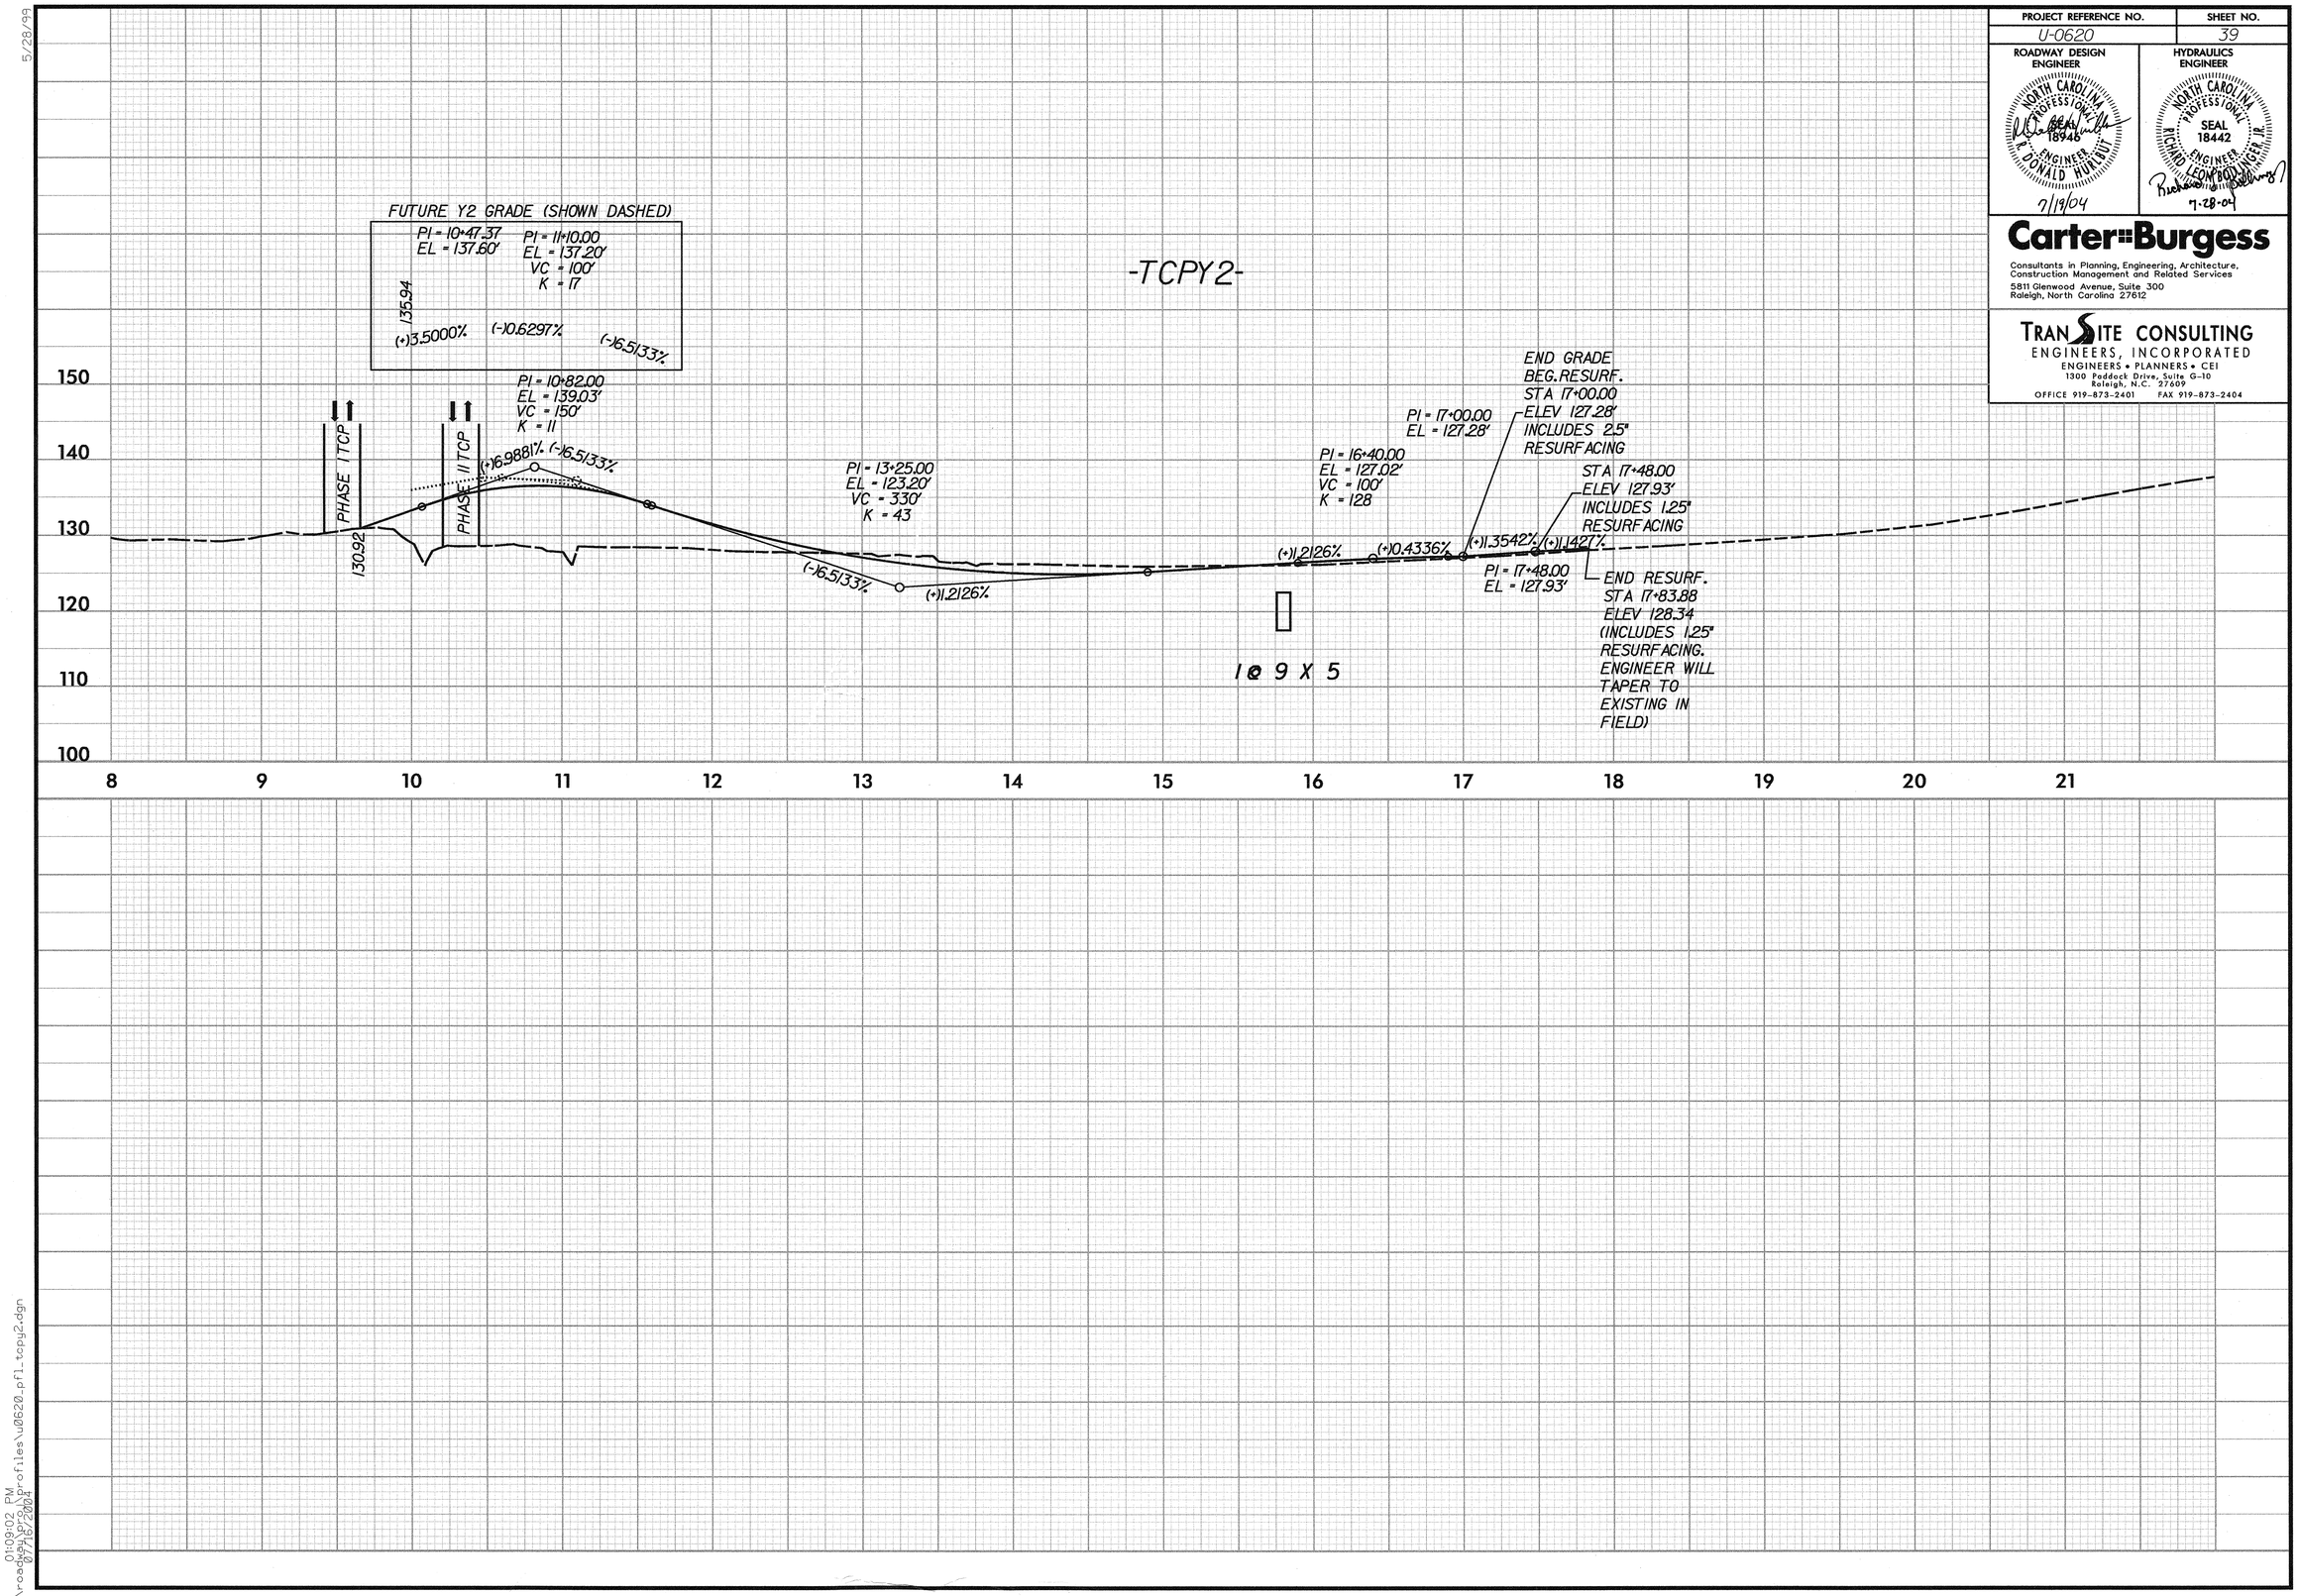

PROJECT REFERENCE NO.	SHEET NO.
U-0620	39

ROADWAY DESIGN ENGINEER

NORTH CAROLINA PROFESSIONAL SEAL 18946 ENGINEER R. DONALD HURLBUT

7/19/04

HYDRAULICS ENGINEER

NORTH CAROLINA PROFESSIONAL SEAL 18442 ENGINEER RICHARD LEON BOLLINGER JR.

7-28-04

Carter::Burgess

Consultants in Planning, Engineering, Architecture, Construction Management and Related Services

5811 Glenwood Avenue, Suite 300
Raleigh, North Carolina 27612

TRANSITE CONSULTING
ENGINEERS, INCORPORATED
ENGINEERS • PLANNERS • CEI
1300 Paddock Drive, Suite G-10
Raleigh, N.C. 27609
OFFICE 919-873-2401 FAX 919-873-2404

5/28/99

01:09:02 PM
r:\roadway\proj\profiles\u0620_pfl_tcpy2.dgn
07/16/2004