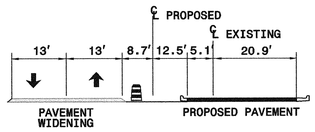

SECTION A-A
-L- STA 17+50

Project Reference Number	Sheet No.
U-0620	TCP-12

Carter::Burgess

Consultants in Planning, Engineering, Architecture, Construction Management and Related Services
5811 Glenwood Avenue, Suite 300
Raleigh, North Carolina 27612

NOTE: COORDINATE PAVEMENT MARKINGS WITH THE CONSTRUCTION PHASING OF PROJECT U-3311A

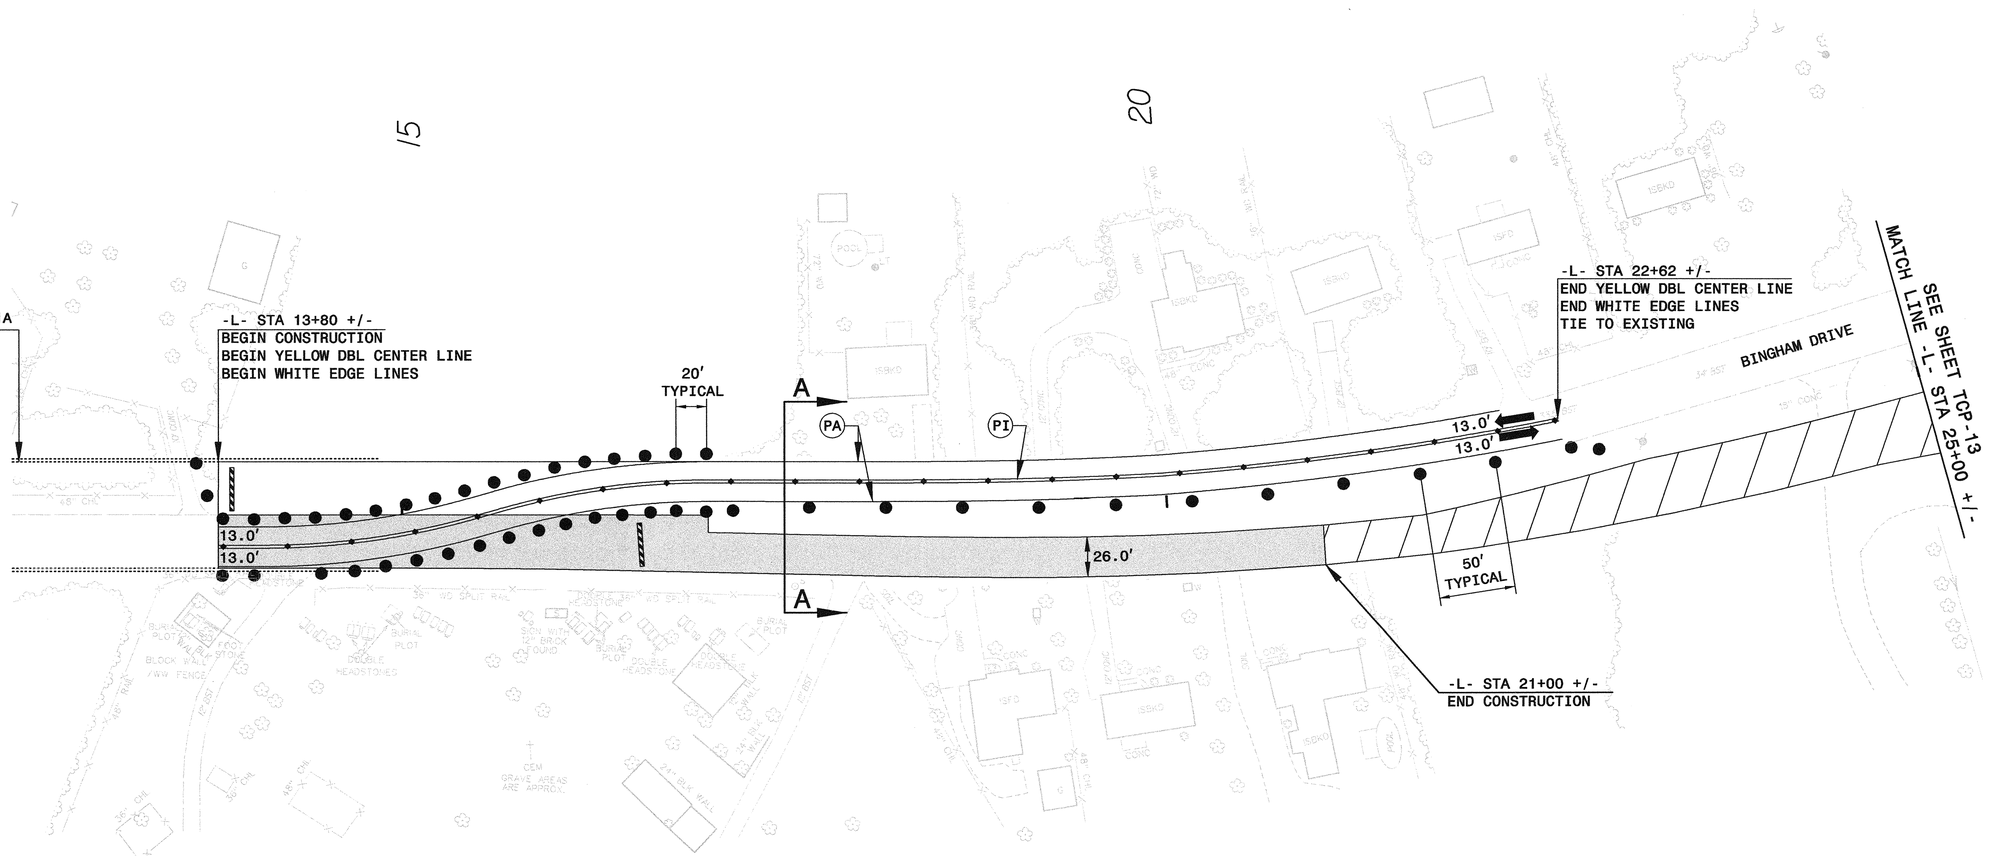

PAVEMENT MARKING LINES

PA - PAINT (4" WHITE, 2X) EDGE LINE
PI - PAINT (4" YELLOW, 2X) DOUBLE CENTER LINE

ONGOING CONSTRUCTION

NEW PAVEMENT

APPROVED: SHANE D. YORK, PE DATE: 12/03/03

SEAL

NORTH CAROLINA PROFESSIONAL SEAL 24493 ENGINEER SHANE D. YORK 12-03-03

PHASE TWO
DETAIL ONE

SCALE:	N.A.
DATE:	12/03/03
DWG. BY:	S. YORK
DESIGN BY:	S. YORK
REVIEWED BY:	A.D. SARVIS

DIVISION OF HIGHWAYS TRAFFIC ENGINEERING BRANCH TRAFFIC CONTROL UNIT NCDEPARTMENT OF TRANSPORTATION

REVISIONS	
CADD FILE	

02:58:51 PM
12/03/2003
R:\TrafficControl\TCP\U0620_TCP_TCP12_PSH.DGN