PROJECT REFERENCE NO.	SHEET NO.
B-3157	PM-2

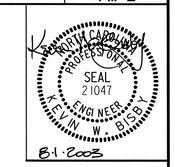

8-1-2003

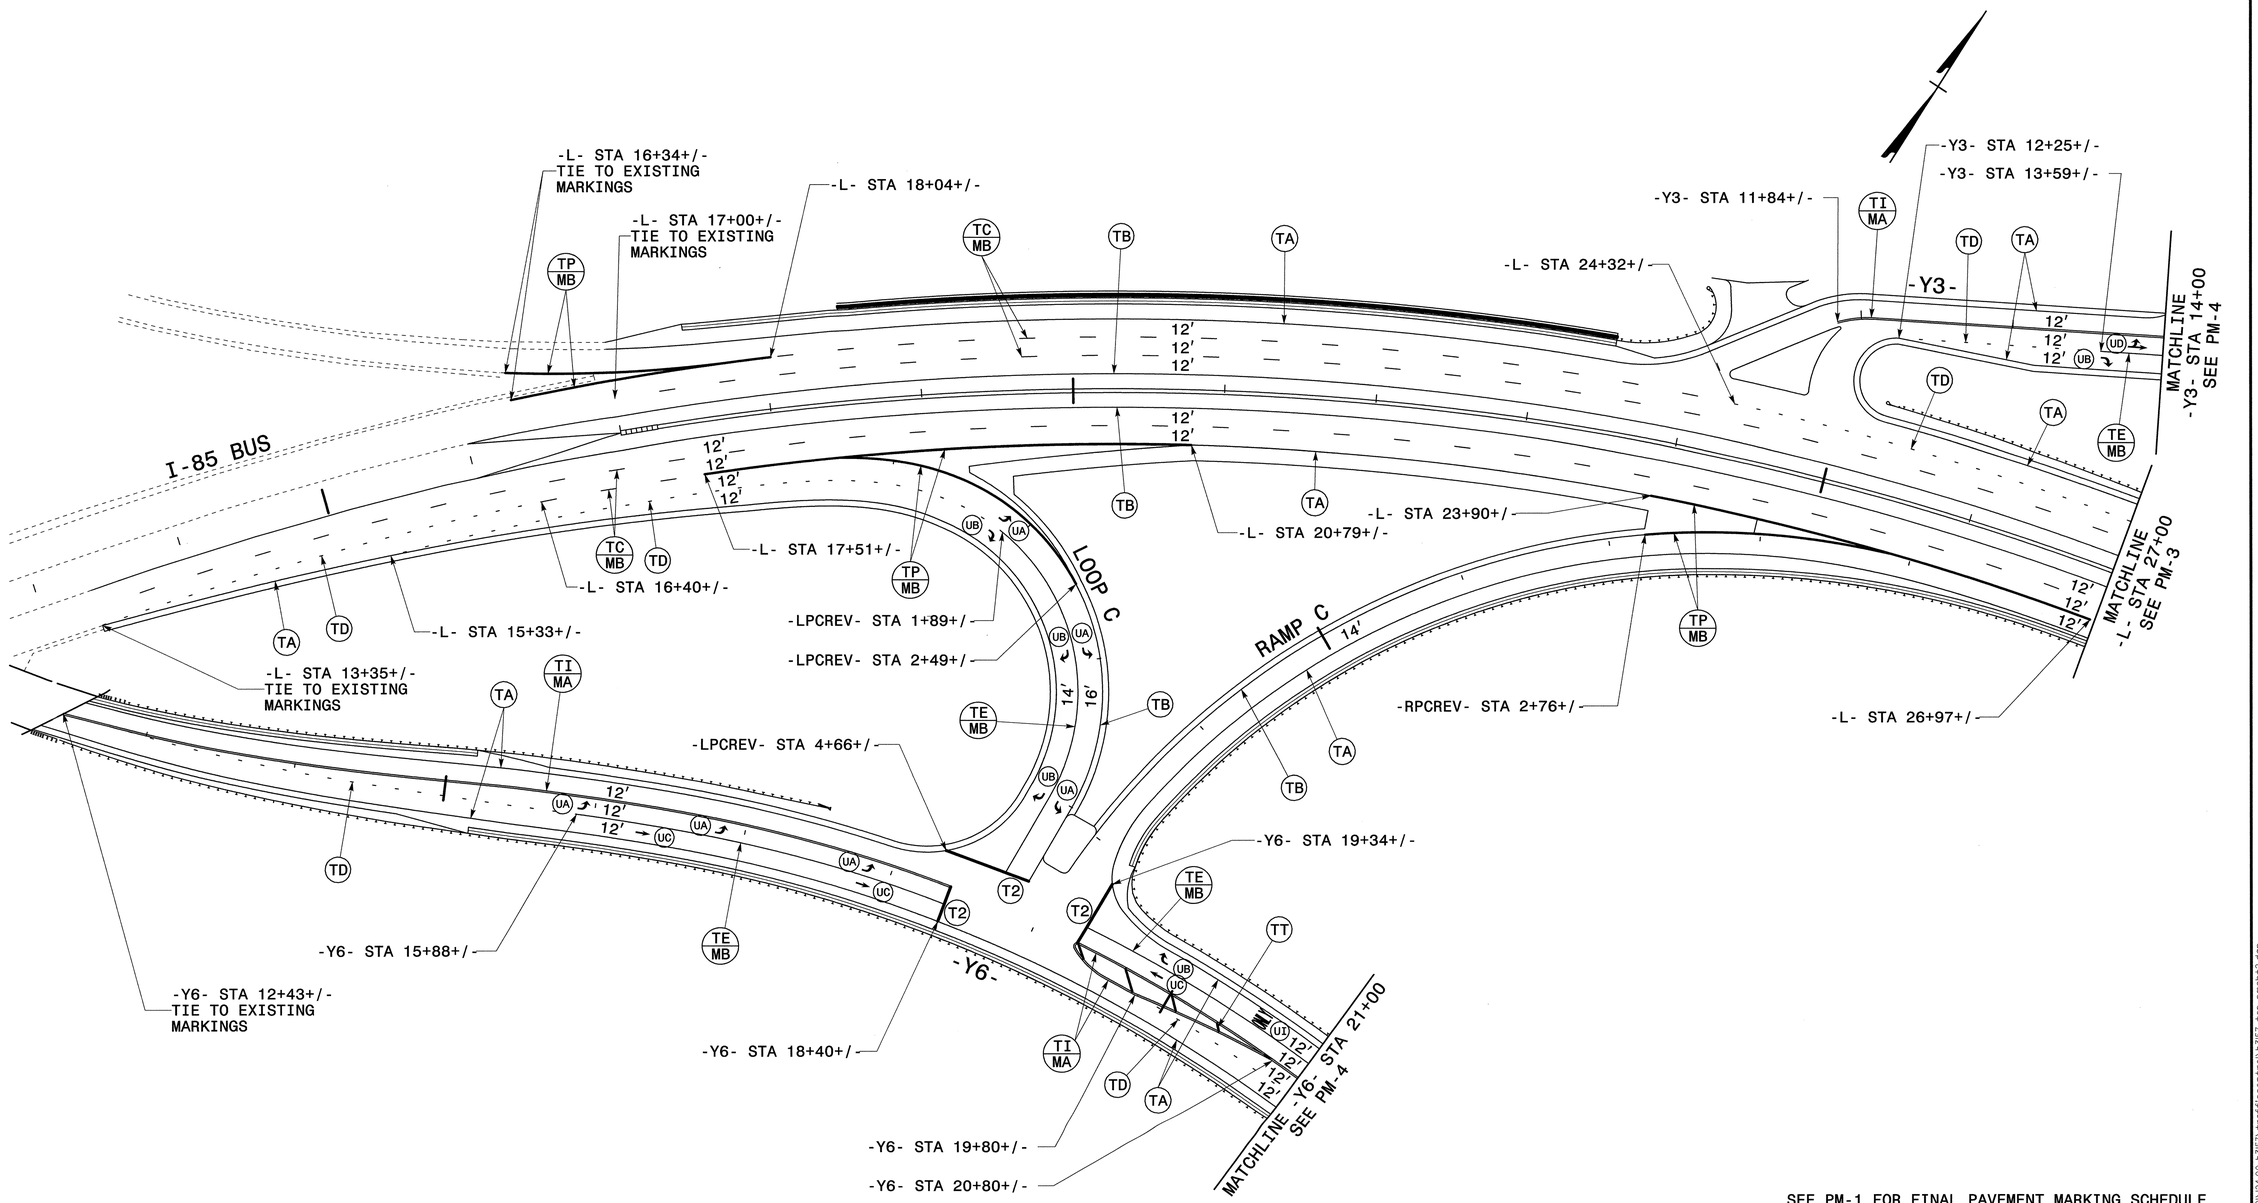

SEE PM-1 FOR FINAL PAVEMENT MARKING SCHEDULE

FINAL PAVEMENT MARKINGS

SCALE:	NONE
DATE:	7/2003
DWG. BY:	KWB/MGH
DESIGN BY:	KWB
REVIEWED BY:	

REVISIONS	
CADD FILE:	

MULKEY
ENGINEERS & CONSULTANTS
PO Box 33127
Raleigh, N.C. 27636
(919) 851-1912
(919) 851-1918 (FAX)
www.mulkeyinc.com

08/01/2003 08:48 PM g:\projects\200\24.00.b357\traffic control\b3157_tcp_pmsht2.dgn