MULKEY ENGINEERS & CONSULTANTS
PO Box 33127
RALEIGH, N.C. 27636
(919) 851-1912
(919) 851-1918 (FAX)
WWW.MULKEYINC.COM

PROJECT REFERENCE NO.	SHEET NO.
B-3157	9

HYDRAULICS ENGINEER
NORTH CAROLINA PROFESSIONAL SEAL 25506 ENGINEER JENNY SUMMERLIN FLEMING
8/3/04

ROADWAY DESIGN ENGINEER
NORTH CAROLINA PROFESSIONAL SEAL 19963 ENGINEER TIMOTHY SCOTT HAYES
8/3/04

REVISIONS

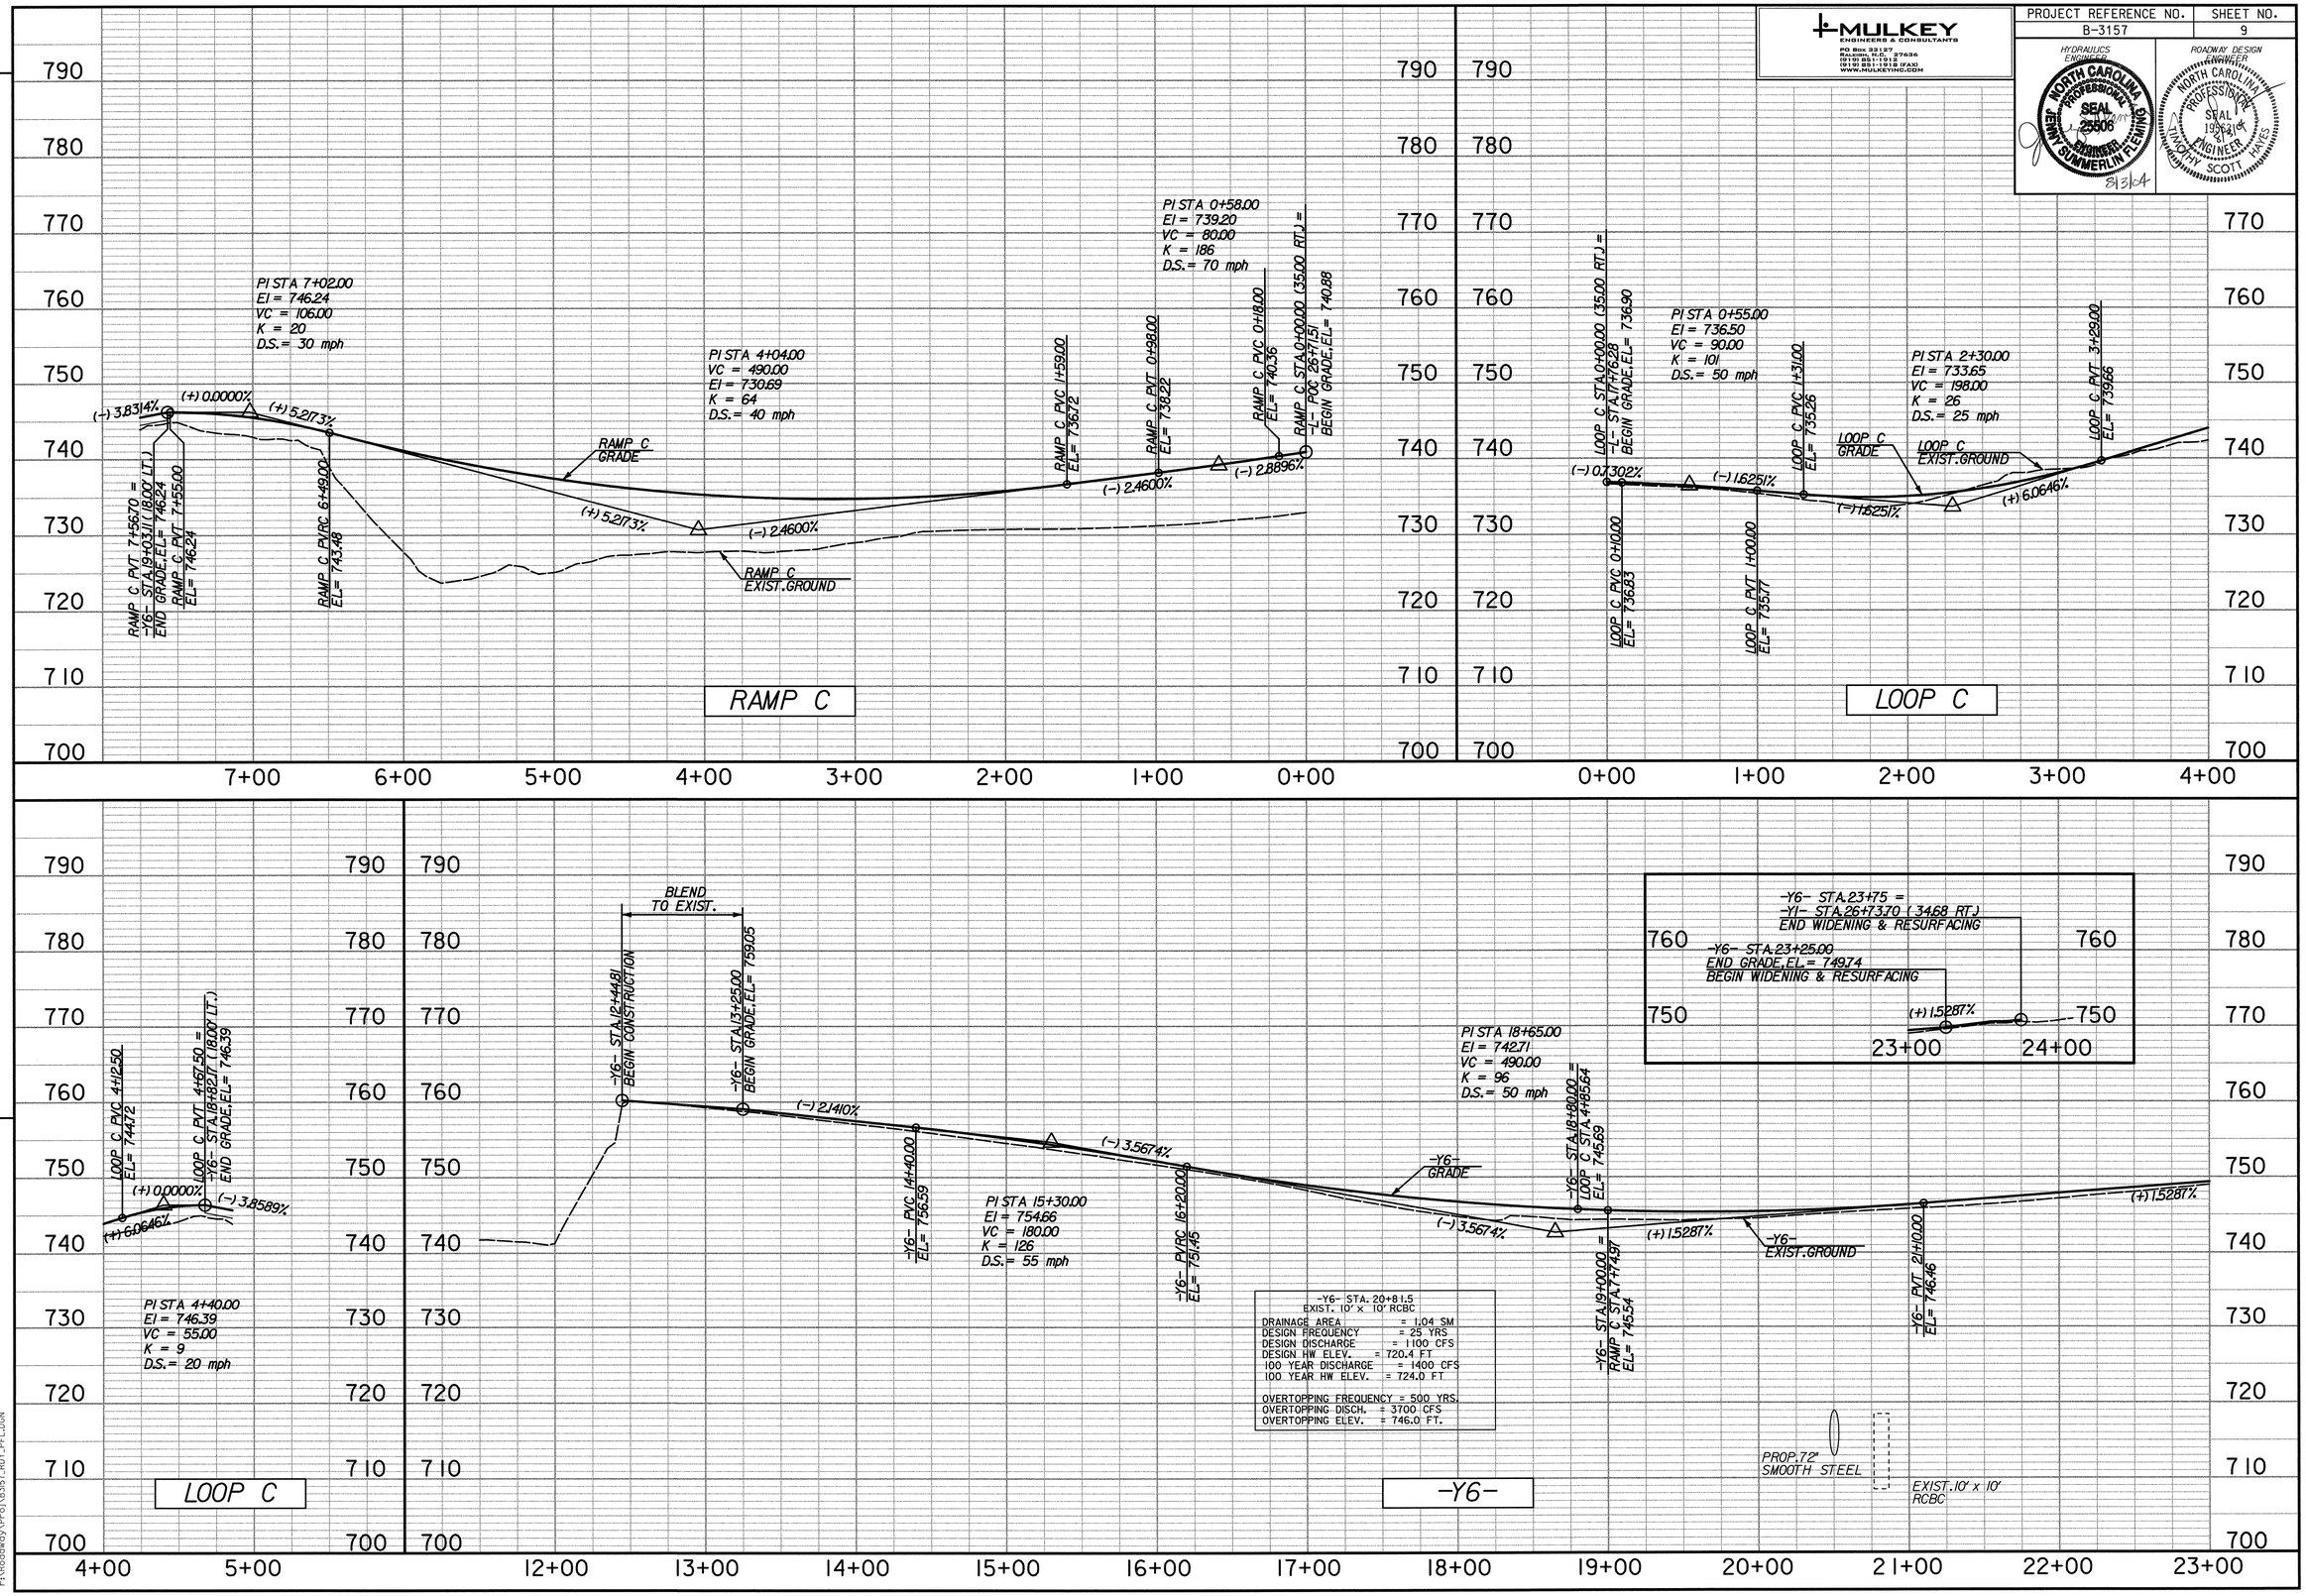

07/17/2004 09:02:10 AM
r:\Roadway\Proj\B3157_RDY_PFL.DGN