MULKEY
ENGINEERS & CONSULTANTS
PO Box 33127
RALEIGH, N.C. 27636
(919) 851-1912
(919) 851-1918 (FAX)
WWW.MULKEYINC.COM

PROJECT REFERENCE NO.	SHEET NO.
B-3157	8

HYDRAULICS ENGINEER — NORTH CAROLINA PROFESSIONAL SEAL 25506 ENGINEER JENNY SUMMERLIN FLEMING — 8/3/04

ROADWAY DESIGN ENGINEER — NORTH CAROLINA PROFESSIONAL SEAL 15873 ENGINEER TIMOTHY SCOTT HAYES — 8/3/04

REVISIONS

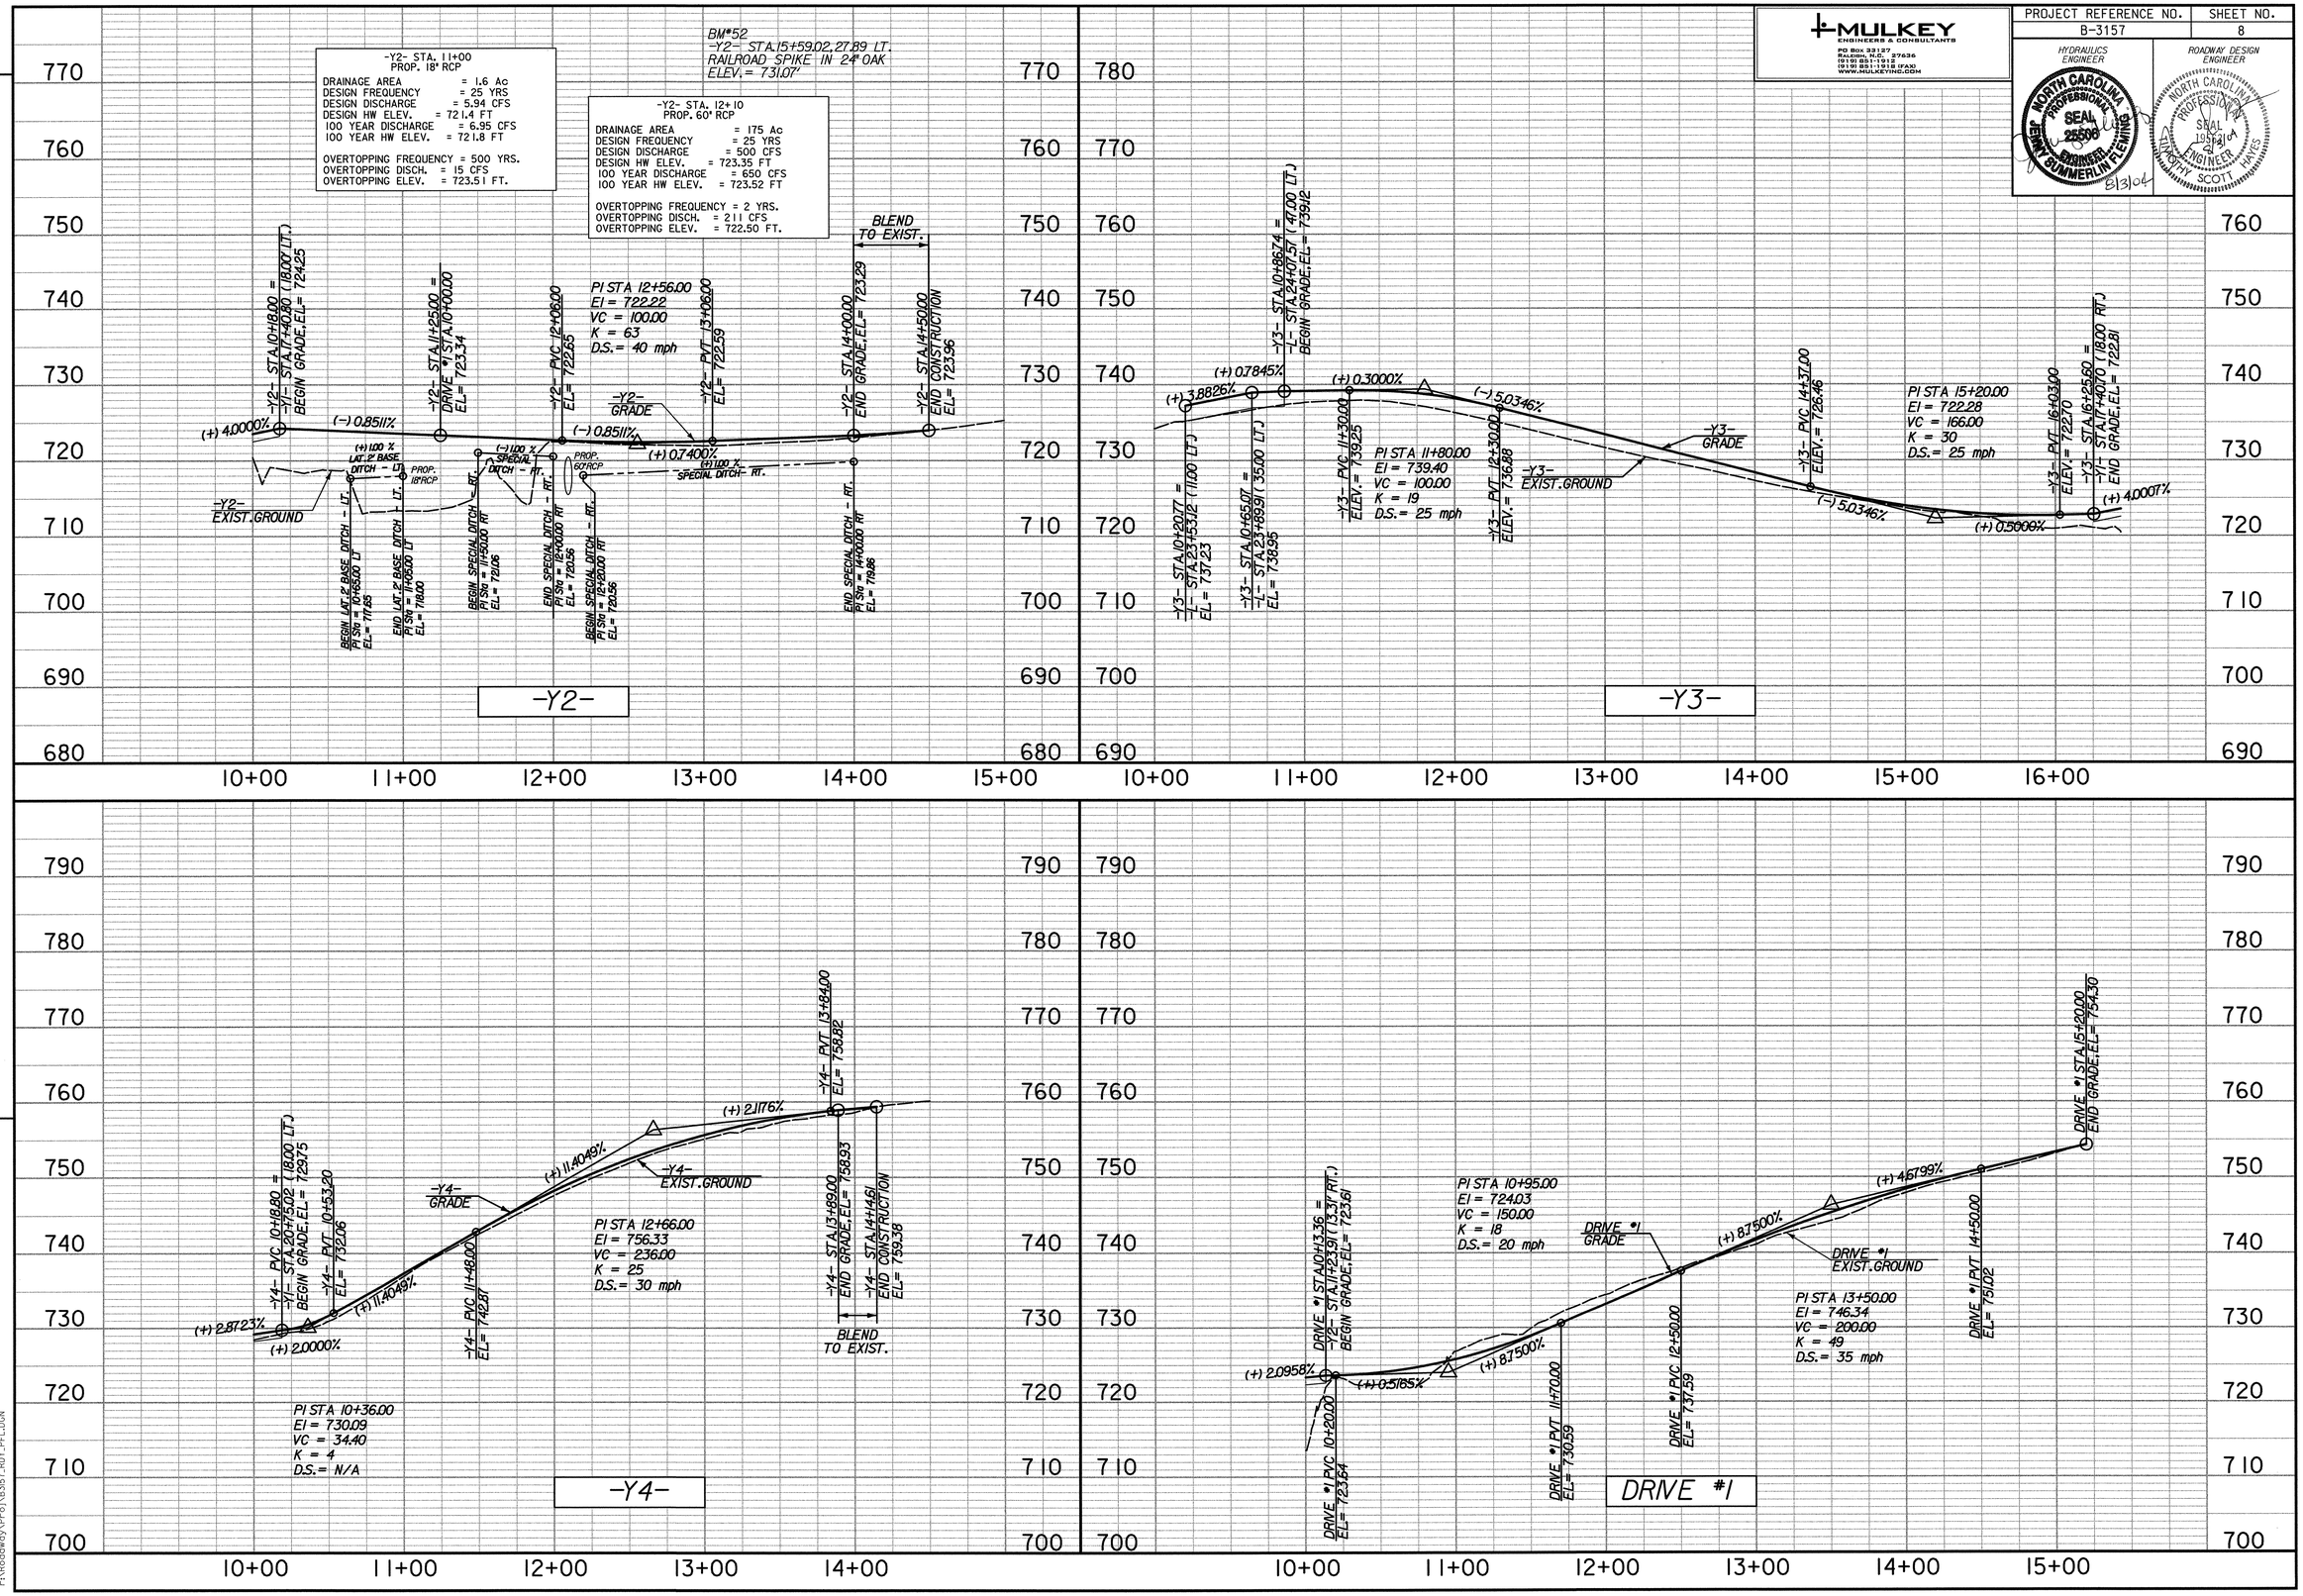

01/17/2004 09:09:09 AM
r:\Roadway\Proj\B3157_RDY_PFL.DGN