MULKEY ENGINEERS & CONSULTANTS
PO BOX 33127 RALEIGH, N.C. 27636
(919) 851-1912
(919) 851-1918 (FAX)
WWW.MULKEYINC.COM

PROJECT REFERENCE NO.	SHEET NO.
B-3157	7

HYDRAULICS ENGINEER
NORTH CAROLINA PROFESSIONAL SEAL 25506 ENGINEER JENNY SUMMERLIN FLEWELLING
8/13/04

ROADWAY DESIGN ENGINEER
NORTH CAROLINA PROFESSIONAL SEAL 19814 ENGINEER TIMOTHY SCOTT HAYES
8/13/04

REVISIONS

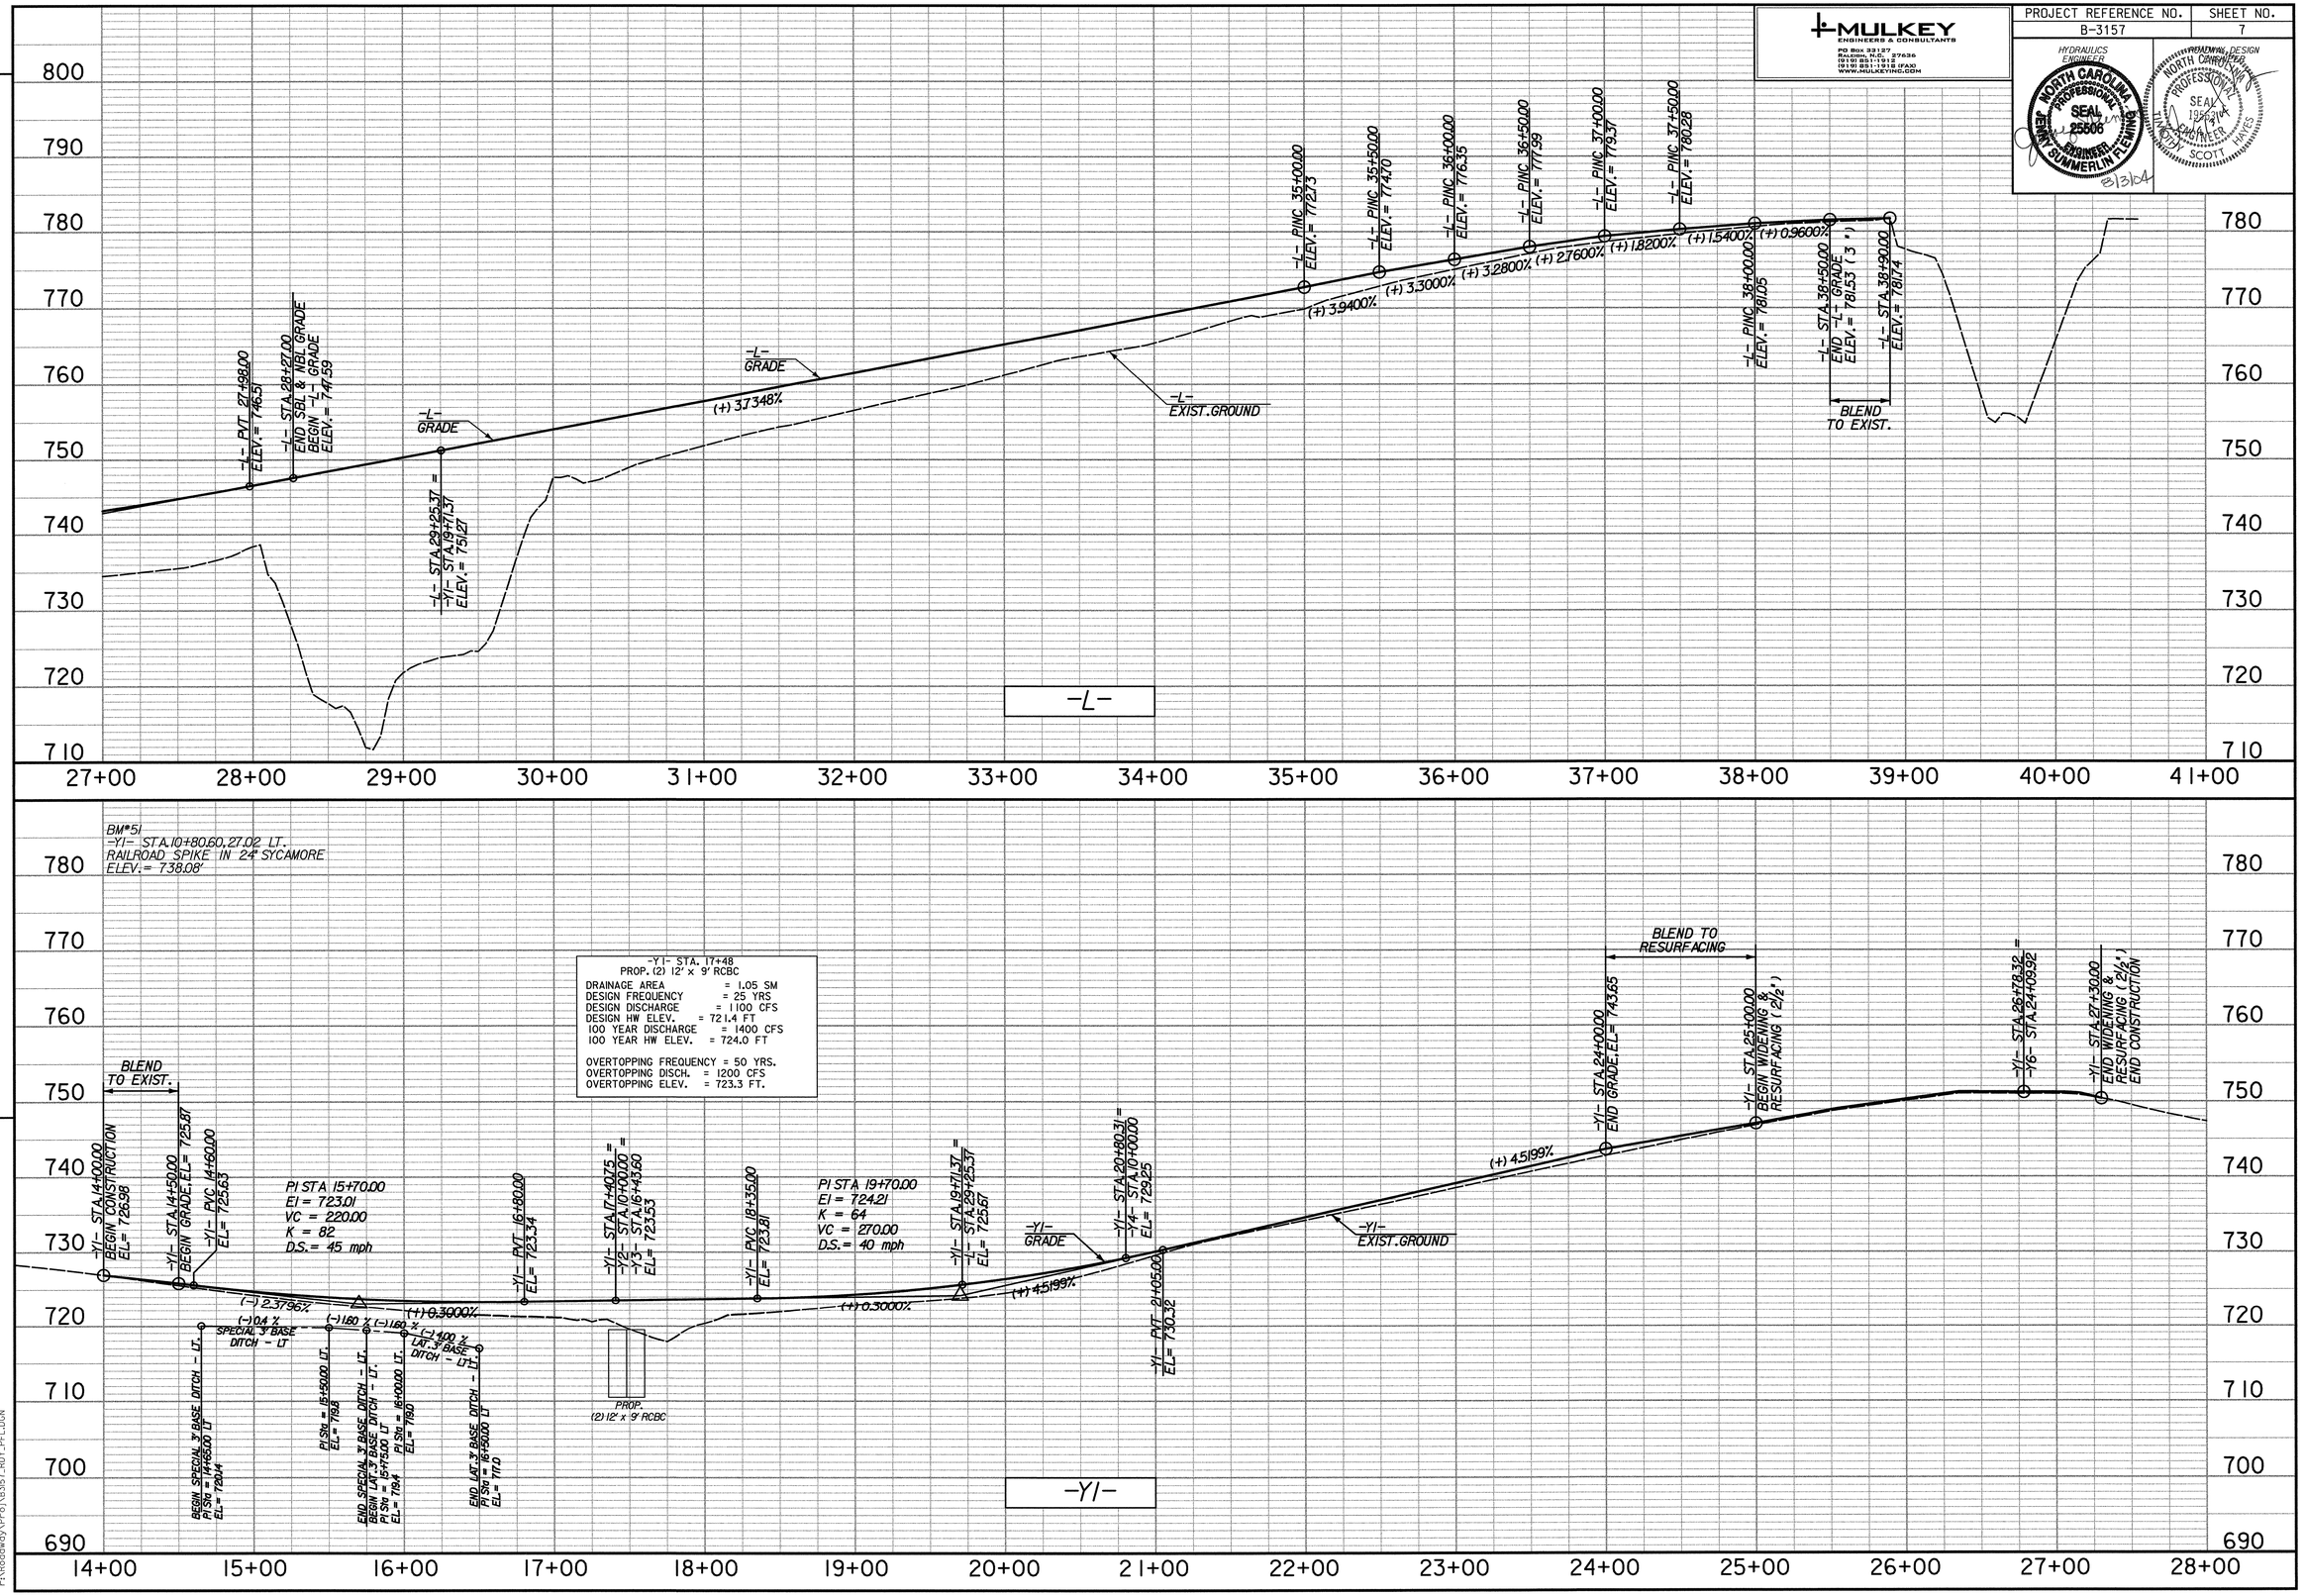

07/17/2004 09:10:04 AM
r:\Roadway\Proj\B3157_RDY_PFL.DGN