MULKEY ENGINEERS & CONSULTANTS
PO Box 33127 RALEIGH, N.C. 27636 (919) 851-1912 (919) 851-1918 (FAX) WWW.MULKEYINC.COM

PROJECT REFERENCE NO.	SHEET NO.
B-3157	6

HYDRAULICS ENGINEER — NORTH CAROLINA PROFESSIONAL SEAL 25506 ENGINEER — GARY SUMMERLIN FLEMING — 8/3/04

ROADWAY DESIGN ENGINEER — NORTH CAROLINA PROFESSIONAL SEAL 19964 ENGINEER — TIMOTHY SCOTT HAYES

REVISIONS

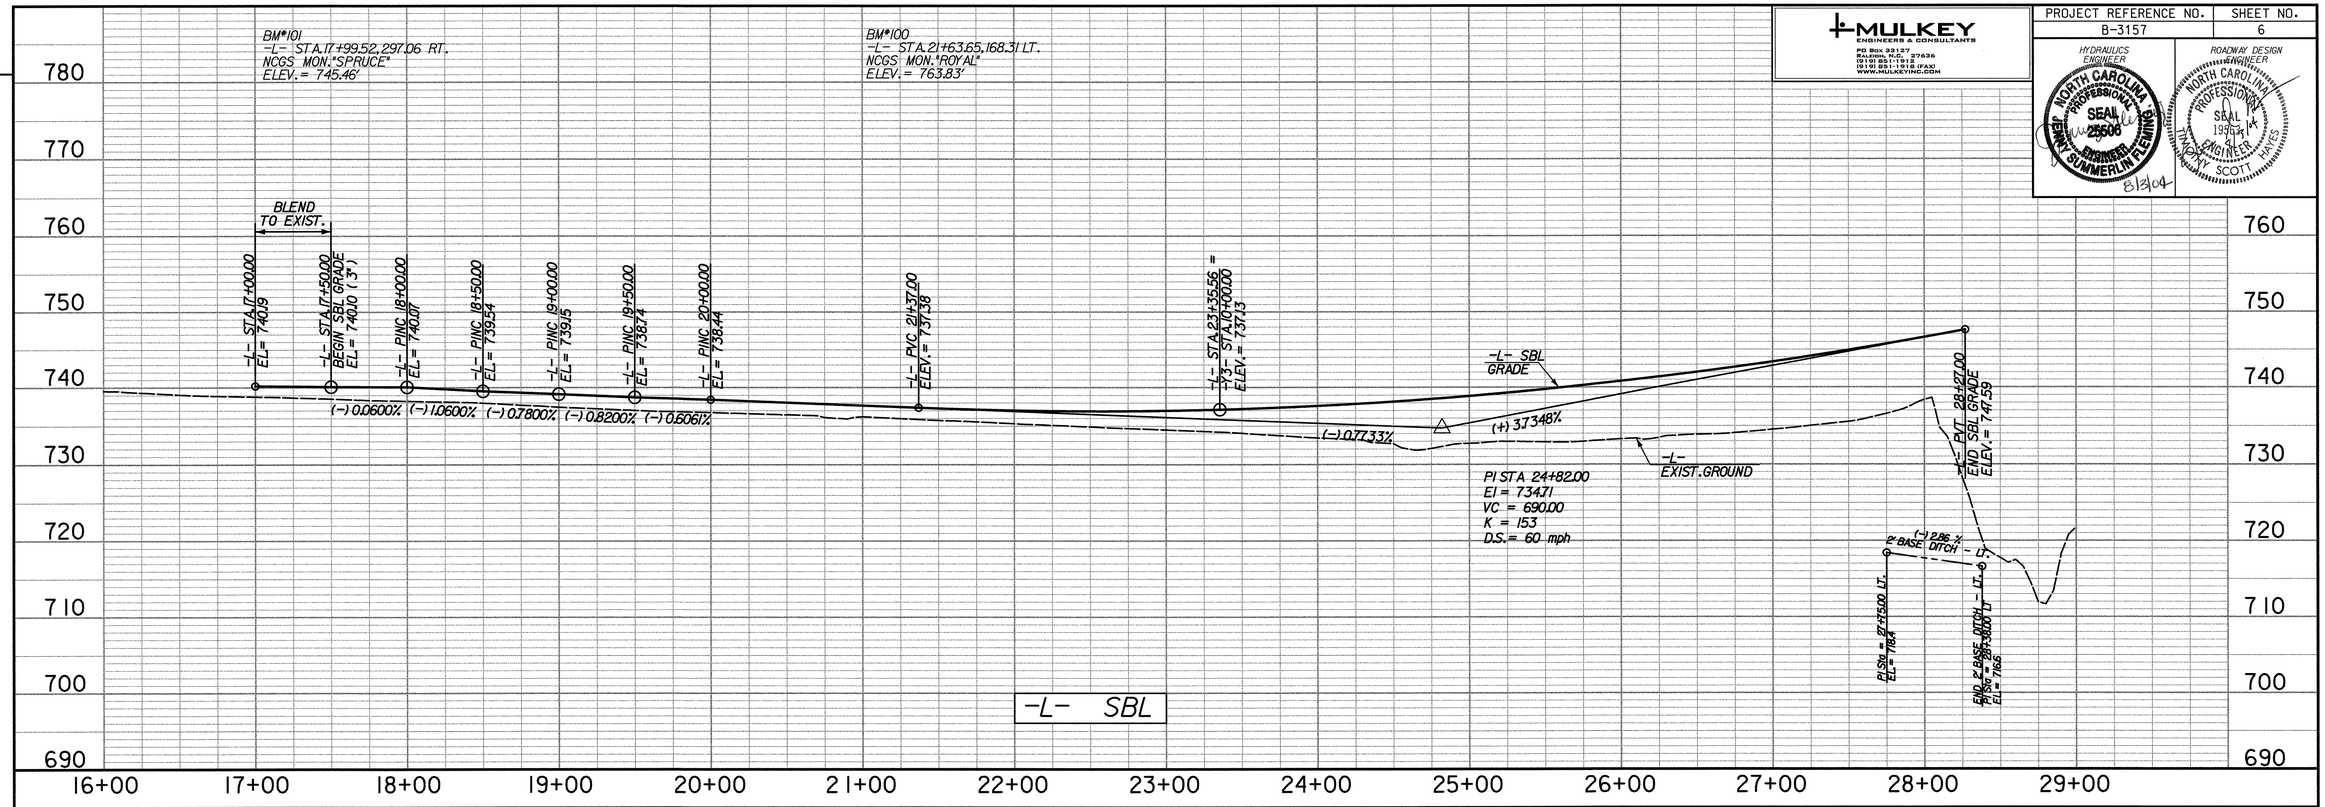

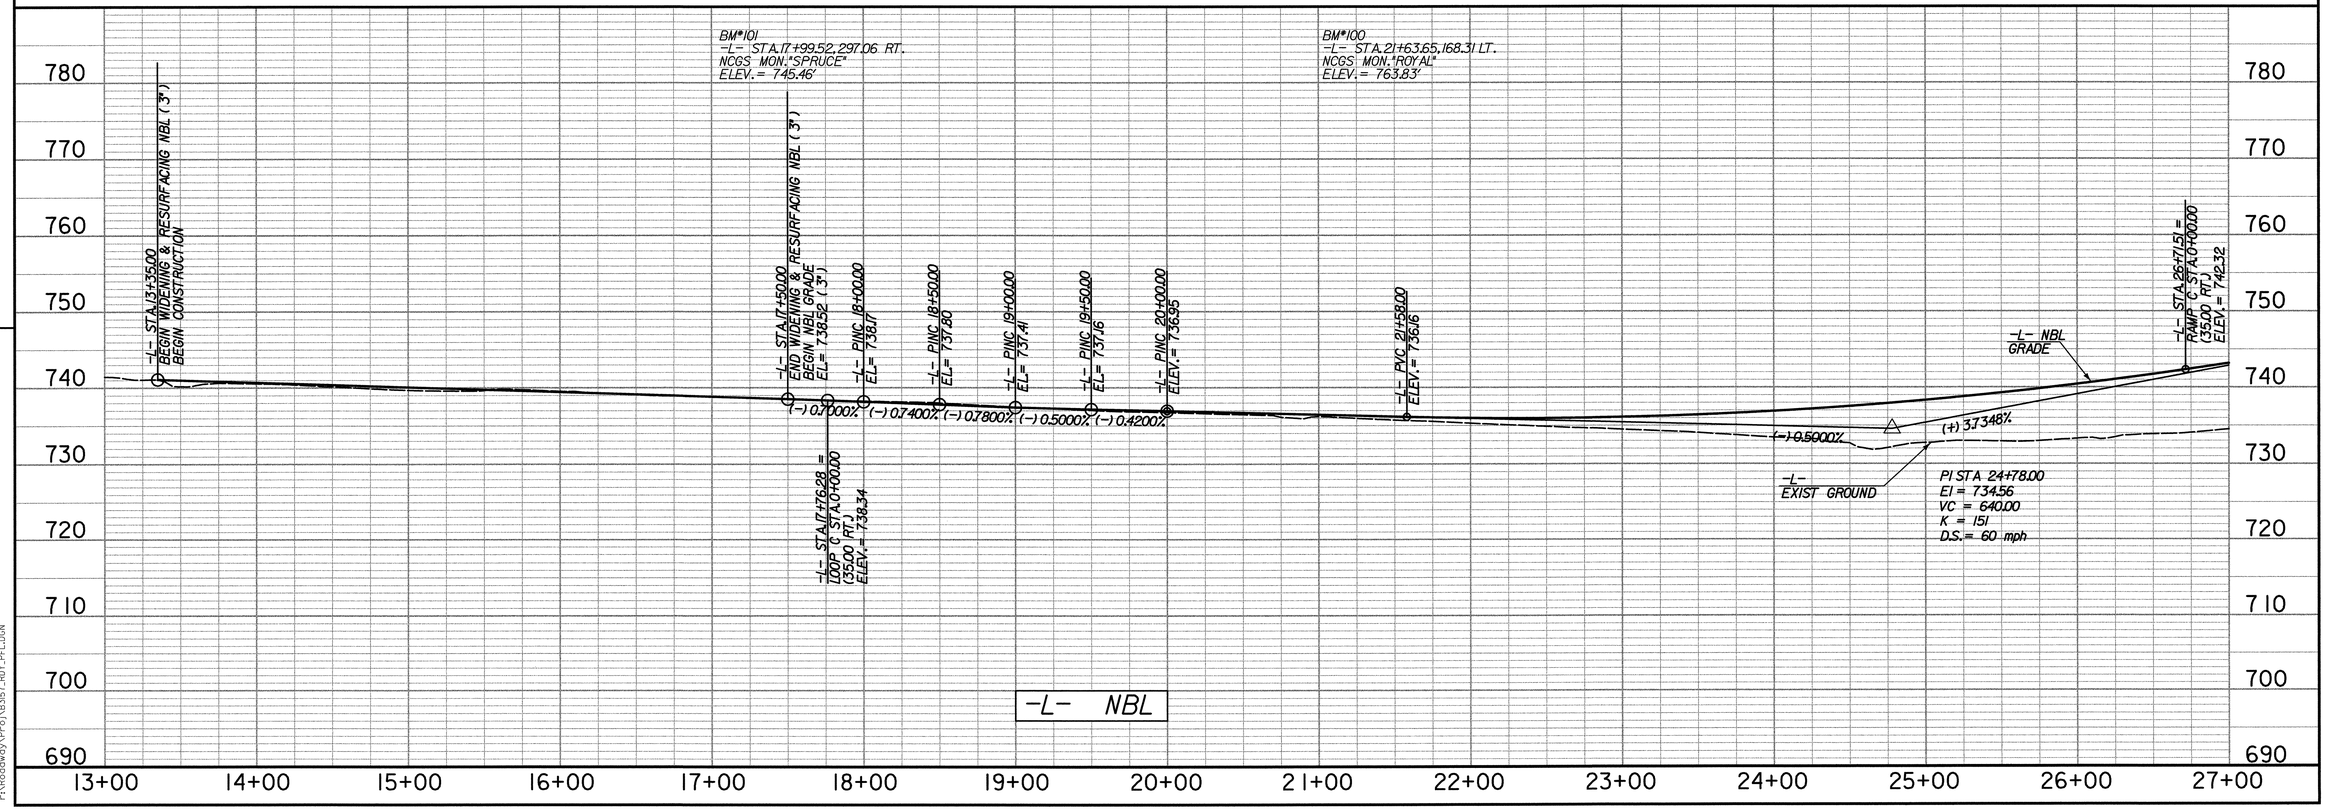

07/17/2004 09:09:57 AM
r:\Roadway\Proj\B3157_RDY_PFL.DGN