MULKEY ENGINEERS & CONSULTANTS
PO Box 33127
Raleigh, N.C. 37636
(919) 851-1912
(919) 851-1918 (FAX)
WWW.MULKEYINC.COM

PROJECT REFERENCE NO.	SHEET NO.
B-3157	2-Q

HYDRAULICS ENGINEER

ROADWAY DESIGN ENGINEER

NORTH CAROLINA PROFESSIONAL SEAL 19964 ENGINEER SCOTT HAYES

REVISIONS

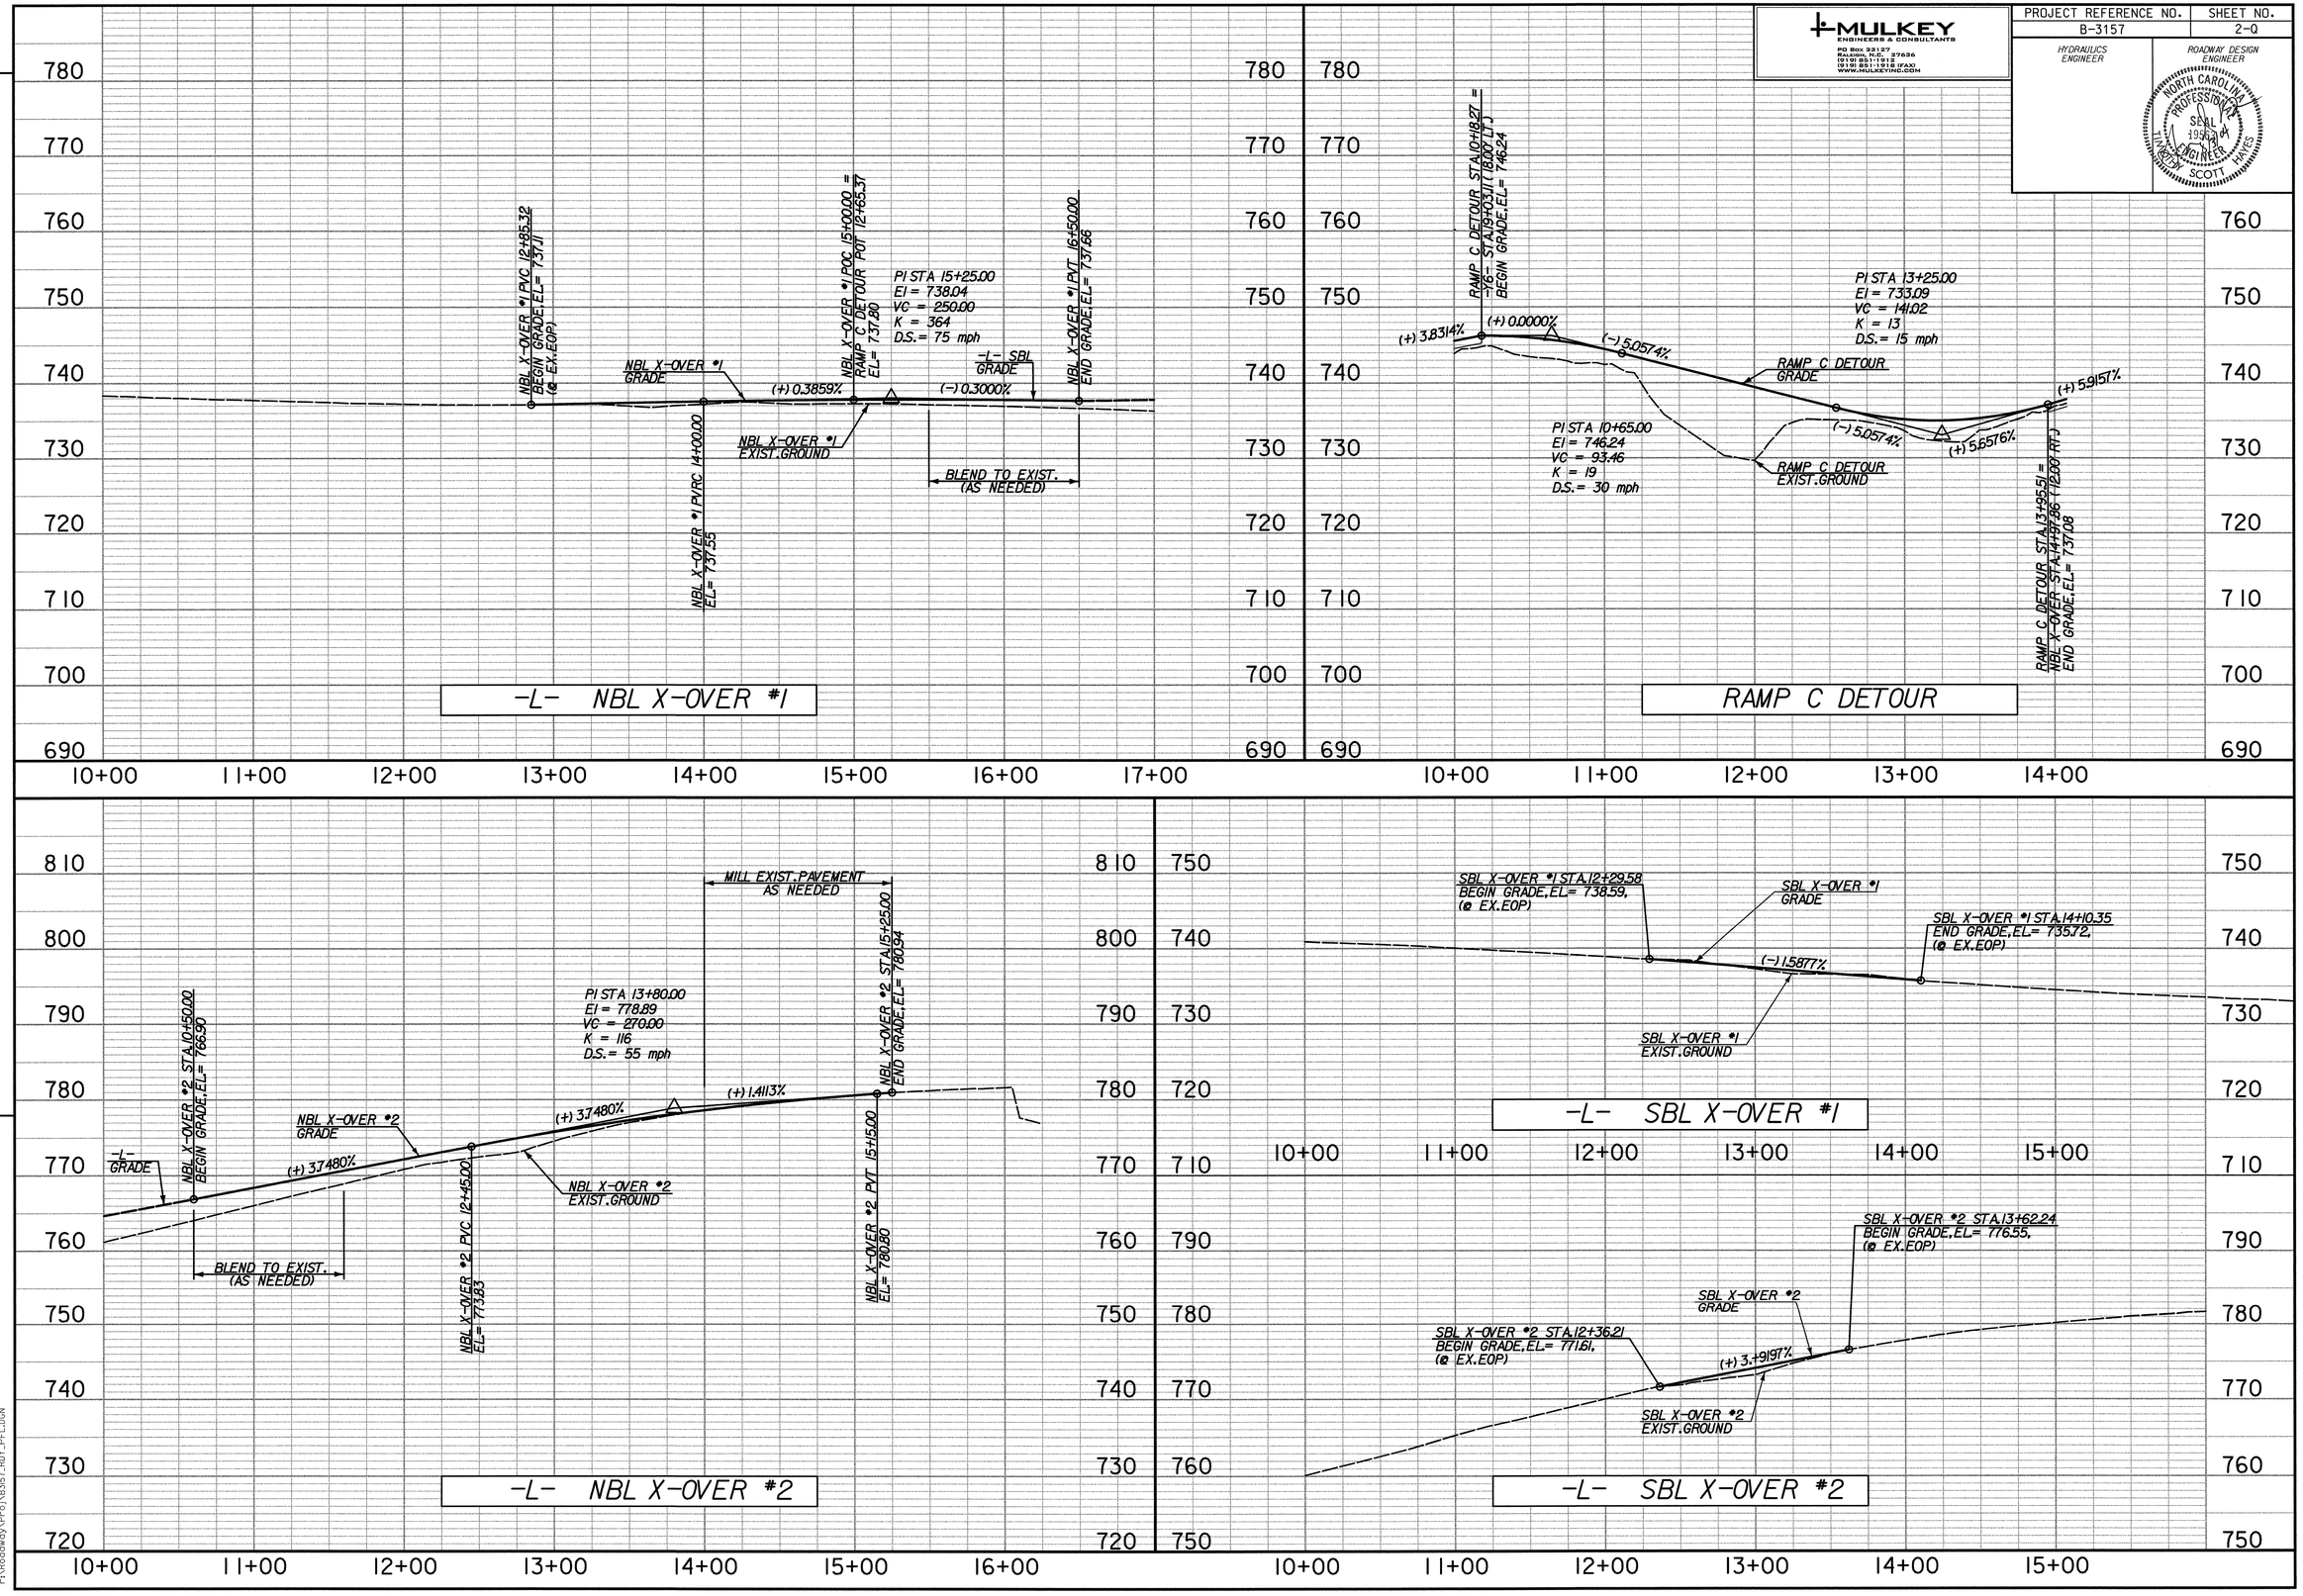

07/17/2004 09:09:40 AM
r:\Roadway\Proj\B3157_RDY_PFL.DGN