PROJECT REFERENCE NO.	SHEET NO.
B-3157	TCP-56

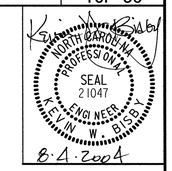

SIGN DETAIL

SCALE 1:15

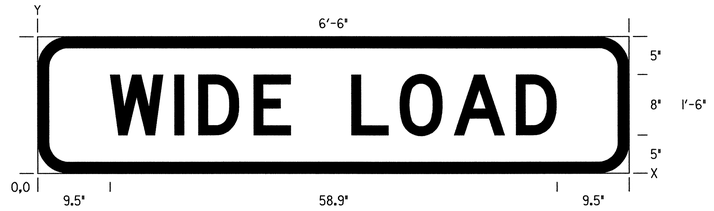

SIGN NUMBER	301
WIDTH x HEIGHT	6'-6" x 1'-6"
BORDER WIDTH	1.5"
CORNER RADIUS	4.0"
MOUNTING	2 "U" CHANNEL POSTS
BACKGROUND	TYPE: REFLECTIVE
	COLOR: ORANGE
LEGEND/BORDER	TYPE: NON-REFLEC
	COLOR: BLACK

DIMENSIONS IN INCHES

SPACINGS ARE TO START OF NEXT LETTER

Y FONT	LETTER SPACINGS																					HT LEN
5.0 D		W	I	D	E		L	O	A	D												8.0
	9.5	8.5	3.2	7.3	4.9	8.0	6.4	7.1	8.2	5.4	9.5											58.9

NOTES:
MOUNT SIGN ON 2 "U" CHANNEL POSTS.
USE FLOURESCENT ORANGE SHEETING (TYPE VII OR HIGHER).

MULKEY
ENGINEERS & CONSULTANTS
PO Box 33127
Raleigh, N.C. 27636
(919) 851-1912
(919) 851-1918 (FAX)
www.mulkeyinc.com

WIDE LOAD DETOUR SIGN DESIGN

SCALE:	NONE
DATE:	7/2004
DWG. BY:	KWB/MGH
DESIGN BY:	KWB
REVIEWED BY:	

DIVISION OF HIGHWAYS — TRAFFIC ENGINEERING BRANCH — NORTH CAROLINA DEPARTMENT OF TRANSPORTATION

REVISIONS	
CADD FILE:	

07/30/2004 08:43:52 AM G:\project\2001\24.00.B357\TrafficControl\Kevin\B357_TCP_WIDE LOAD sign design.dgn