PROJECT REFERENCE NO.	SHEET NO.
B-3157	TCP-17

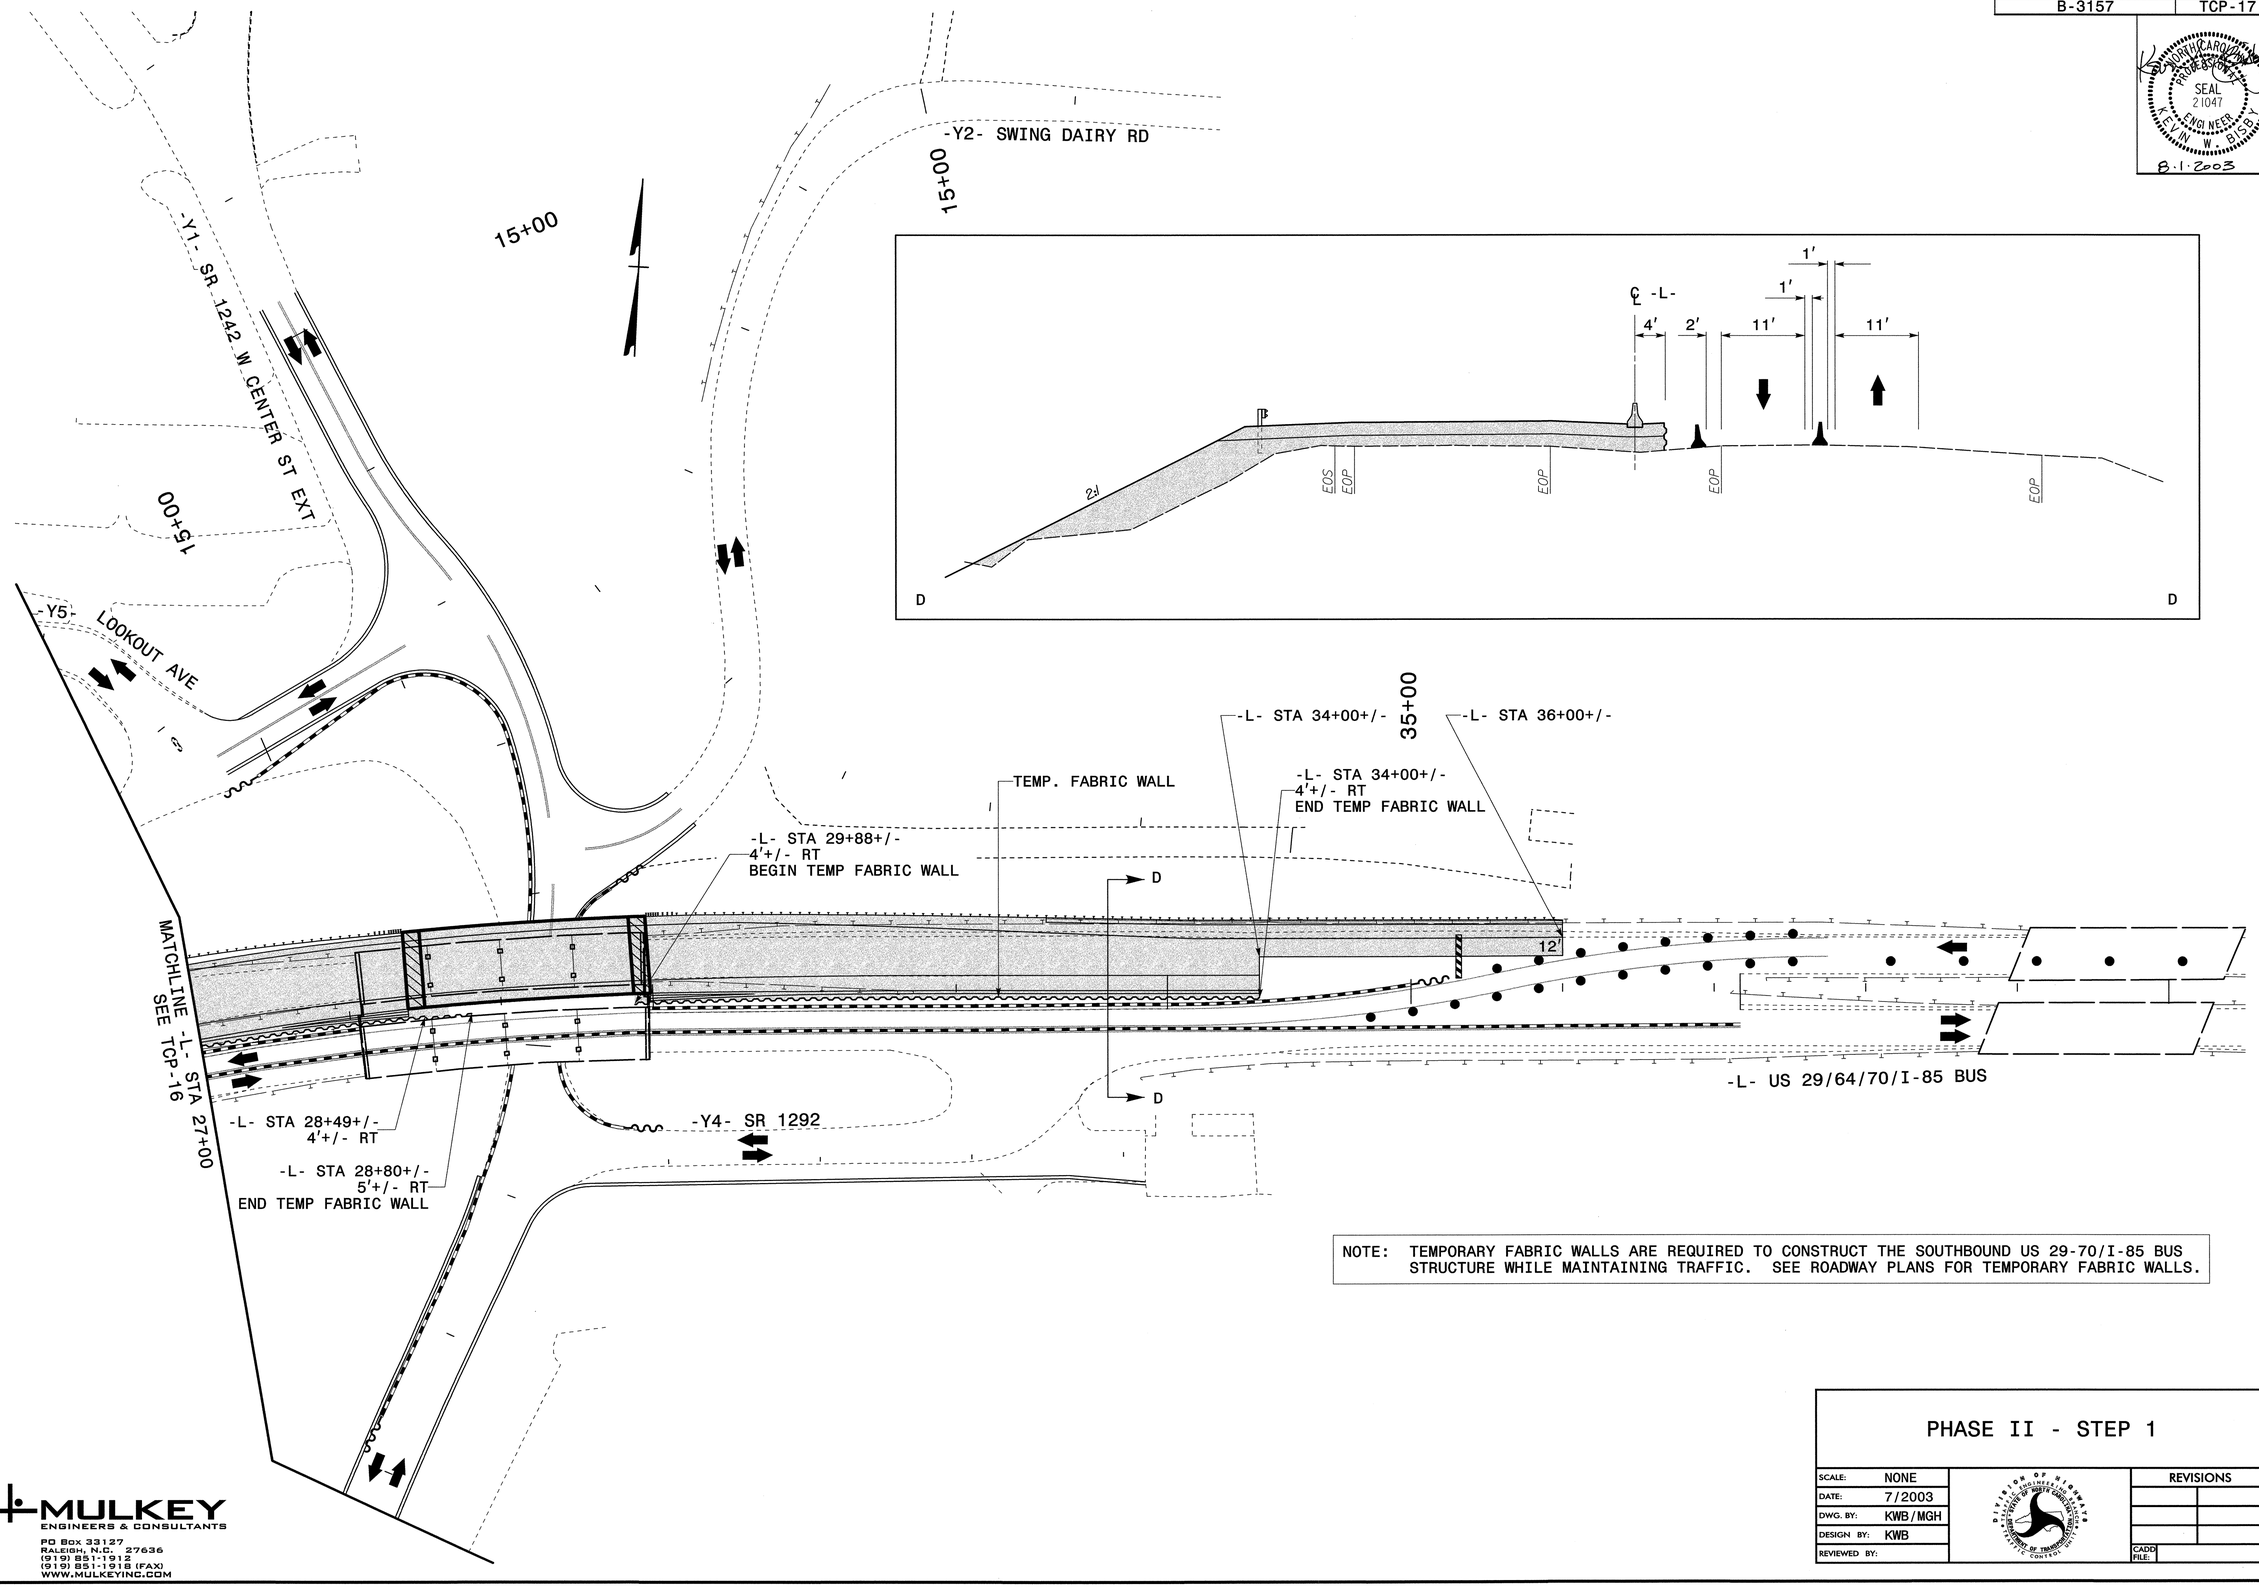

NOTE: TEMPORARY FABRIC WALLS ARE REQUIRED TO CONSTRUCT THE SOUTHBOUND US 29-70/I-85 BUS STRUCTURE WHILE MAINTAINING TRAFFIC. SEE ROADWAY PLANS FOR TEMPORARY FABRIC WALLS.

MULKEY
ENGINEERS & CONSULTANTS
PO Box 33127
RALEIGH, N.C. 27636
(919) 851-1912
(919) 851-1918 (FAX)
WWW.MULKEYINC.COM

PHASE II - STEP 1

SCALE:	NONE
DATE:	7/2003
DWG. BY:	KWB/MGH
DESIGN BY:	KWB
REVIEWED BY:	

REVISIONS	
CADD FILE:	

08/01/2003 09:46:35 AM g:\projects\2001\24.00.b357\traffic\control\b357_tcp_p2sh12.dgn