PROJECT REFERENCE NO.	SHEET NO.
U-4010	SIG. 10

PHASING DIAGRAM

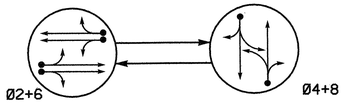

PHASING DIAGRAM DETECTION LEGEND

- DETECTED MOVEMENT
- UNDETECTED MOVEMENT (OVERLAP)
- UNSIGNALIZED MOVEMENT
- PEDESTRIAN MOVEMENT

TABLE OF OPERATION

SIGNAL FACE	PHASE Ø2+6	PHASE Ø4+8	FLASH
21,22	G	R	Y
41,42	R	G	R
61,62	G	R	Y
81,82	R	G	R

SIGNAL FACE I.D.

Denotes L.E.D.

21,22
41,42
61,62
81,82

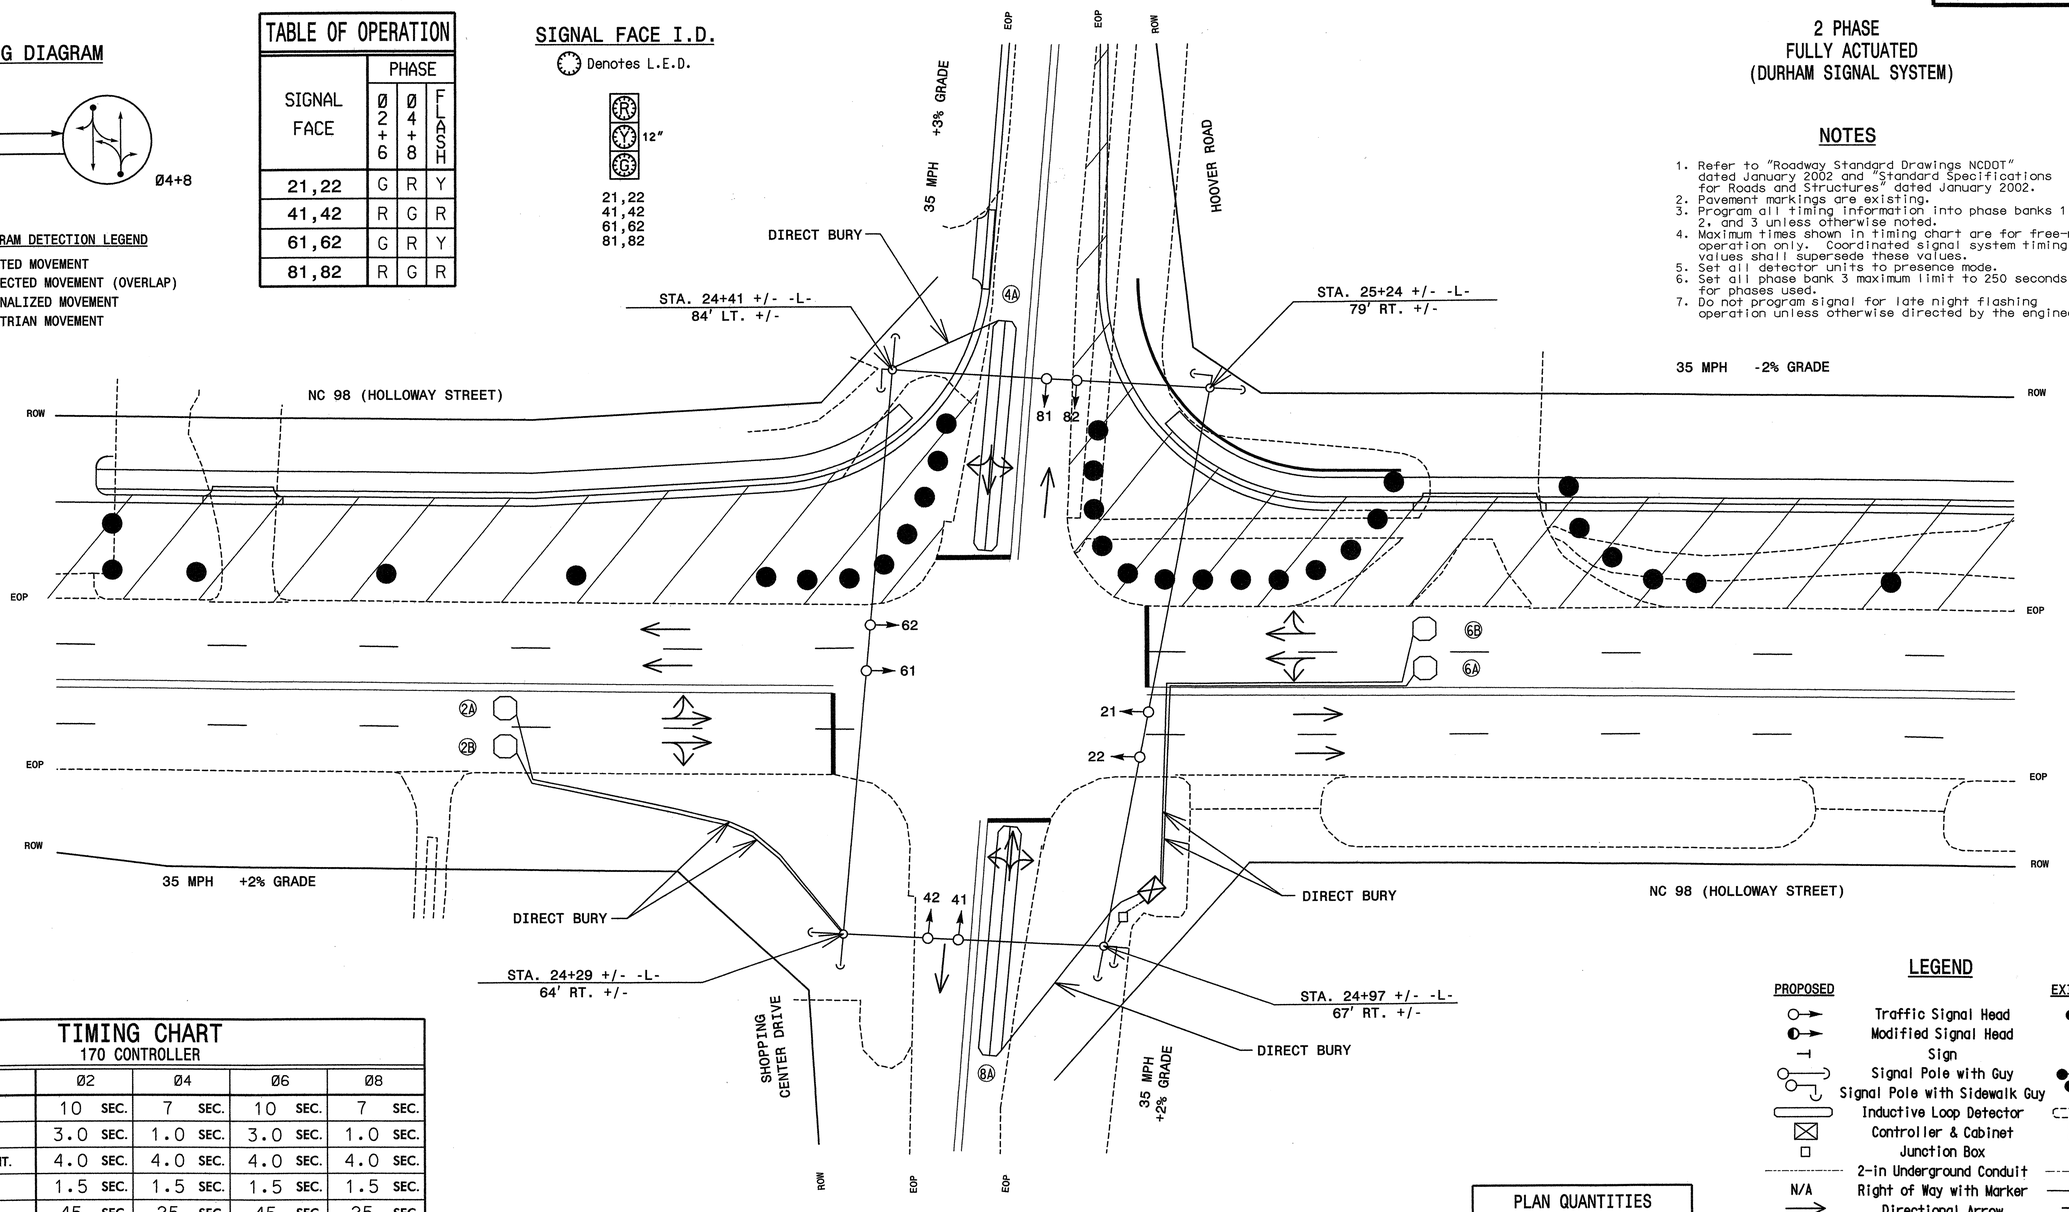

2 PHASE FULLY ACTUATED (DURHAM SIGNAL SYSTEM)

NOTES

1. Refer to "Roadway Standard Drawings NCDOT" dated January 2002 and "Standard Specifications for Roads and Structures" dated January 2002.
2. Pavement markings are existing.
3. Program all timing information into phase banks 1, 2, and 3 unless otherwise noted.
4. Maximum times shown in timing chart are for free-run operation only. Coordinated signal system timing values shall supersede these values.
5. Set all detector units to presence mode.
6. Set all phase bank 3 maximum limit to 250 seconds for phases used.
7. Do not program signal for late night flashing operation unless otherwise directed by the engineer.

TIMING CHART
170 CONTROLLER

PHASE	Ø2	Ø4	Ø6	Ø8
MINIMUM INITIAL	10 SEC.	7 SEC.	10 SEC.	7 SEC.
VEHICLE EXTENSION	3.0 SEC.	1.0 SEC.	3.0 SEC.	1.0 SEC.
YELLOW CHANGE INT.	4.0 SEC.	4.0 SEC.	4.0 SEC.	4.0 SEC.
RED CLEARANCE	1.5 SEC.	1.5 SEC.	1.5 SEC.	1.5 SEC.
MAXIMUM LIMIT	45 SEC.	25 SEC.	45 SEC.	25 SEC.
RECALL POSITION	VEH. RECALL	NONE	VEH. RECALL	NONE
VEHICLE CALL MEMORY	YELLOW LOCK	NONE	YELLOW LOCK	NONE
DOUBLE ENTRY	OFF	ON	OFF	ON
WALK	— SEC.	— SEC.	— SEC.	— SEC.
FLASHING DON'T WALK	— SEC.	— SEC.	— SEC.	— SEC.
TYPE 3 LIMIT	— SEC.	— SEC.	— SEC.	— SEC.
ALTERNATE EXTENSION	— SEC.	— SEC.	— SEC.	— SEC.
ADD PER VEHICLE	— SEC.	— SEC.	— SEC.	— SEC.
MAXIMUM INITIAL	— SEC.	— SEC.	— SEC.	— SEC.
MAXIMUM GAP	3.0 SEC.	1.0 SEC.	3.0 SEC.	1.0 SEC.
REDUCE 0.1 SEC EVERY	— SEC.	— SEC.	— SEC.	— SEC.
MINIMUM GAP	3.0 SEC.	1.0 SEC.	3.0 SEC.	1.0 SEC.

LOOP & DETECTOR UNIT INSTALLATION CHART
170 CONTROLLER AND CABINET

INDUCTIVE LOOPS						DETECTOR PROGRAMMING														
							TIMING		ATTRIBUTES									STATUS	
LOOP NO.	SIZE (ft)	TURNS	DIST. FROM STOPBAR (ft)	NEW	EXISTING	NEMA PHASE	DELAY	CARRY (STRETCH)	1 FULL TIME DELAY	2 PEDESTRIAN CALL	3	4 RESERVED	5 COUNT	6 EXTENSION	7 TYPE 3	8 CALLING	ALTERNATE	SYSTEM LOOPS	NEW	EXISTING
2A,2B	6X6	4	70	X		2	SEC.	SEC.						X		X		—	X	
4A	6X60	2-4-2	0	X		4	5 SEC.	SEC.						X		X		—	X	
6A,6B	6X6	4	70	X		6	SEC.	SEC.						X		X		—	X	
8A	6X60	2-4-2	0	X		8	5 SEC.	SEC.						X		X		—	X	

PLAN QUANTITIES

Pay Item	Feet
Signal Cable	1280
Messenger Cable	450
Lead-in Cable	440

LEGEND

PROPOSED		EXISTING
○→	Traffic Signal Head	●→
◐→	Modified Signal Head	N/A
⊣	Sign	⊣
○	Signal Pole with Guy	●
○	Signal Pole with Sidewalk Guy	●
▭	Inductive Loop Detector	▭
⊠	Controller & Cabinet	⊠
□	Junction Box	■
----------	2-in Underground Conduit	----------
N/A	Right of Way with Marker	—△—
→	Directional Arrow	→
→	Pavement Marking Arrow	→
N/A	Construction Zone	///
N/A	Construction Drum	●

TEMPORARY DESIGN 1 - CONSTRUCTION PHASES I & II

PLAN PREPARED IN THE OFFICE OF:
Kubilins
TRANSPORTATION GROUP, INC.
201 PRODUCTION DR.
2ND FLOOR
YORKTOWN, VA 23693
PH: (757) 594-1419 FAX: (757) 594-9010

Prepared in the Offices of:
Traffic Engineering and Safety Systems Branch
NORTH CAROLINA DEPARTMENT OF TRANSPORTATION
Signals and Geometrics Section
122 N. McDowell St., Raleigh, NC 27603

NC 98 (HOLLOWAY STREET)
AT
HOOVER ROAD/
SHOPPING CENTER DRIVE

DIVISION 5 DURHAM CO. DURHAM

PLAN DATE: JANUARY 2004 REVIEWED BY: MAK
PREPARED BY: CED REVIEWED BY:

SCALE 0 20 1"=20'

REVISIONS	INIT.	DATE

SEAL
NORTH CAROLINA PROFESSIONAL SEAL 17464 ENGINEER MARGARET ANN KUBILINS
SIGNATURE DATE 2/17/04

SIG. INVENTORY NO. 05-1655 T1