TIP NO.	SHEET NO.
U-4010	SIGN-10

6/4/04
NORTH CAROLINA PROFESSIONAL SEAL 028387 ENGINEER AYMAN I. ALQUDWAH

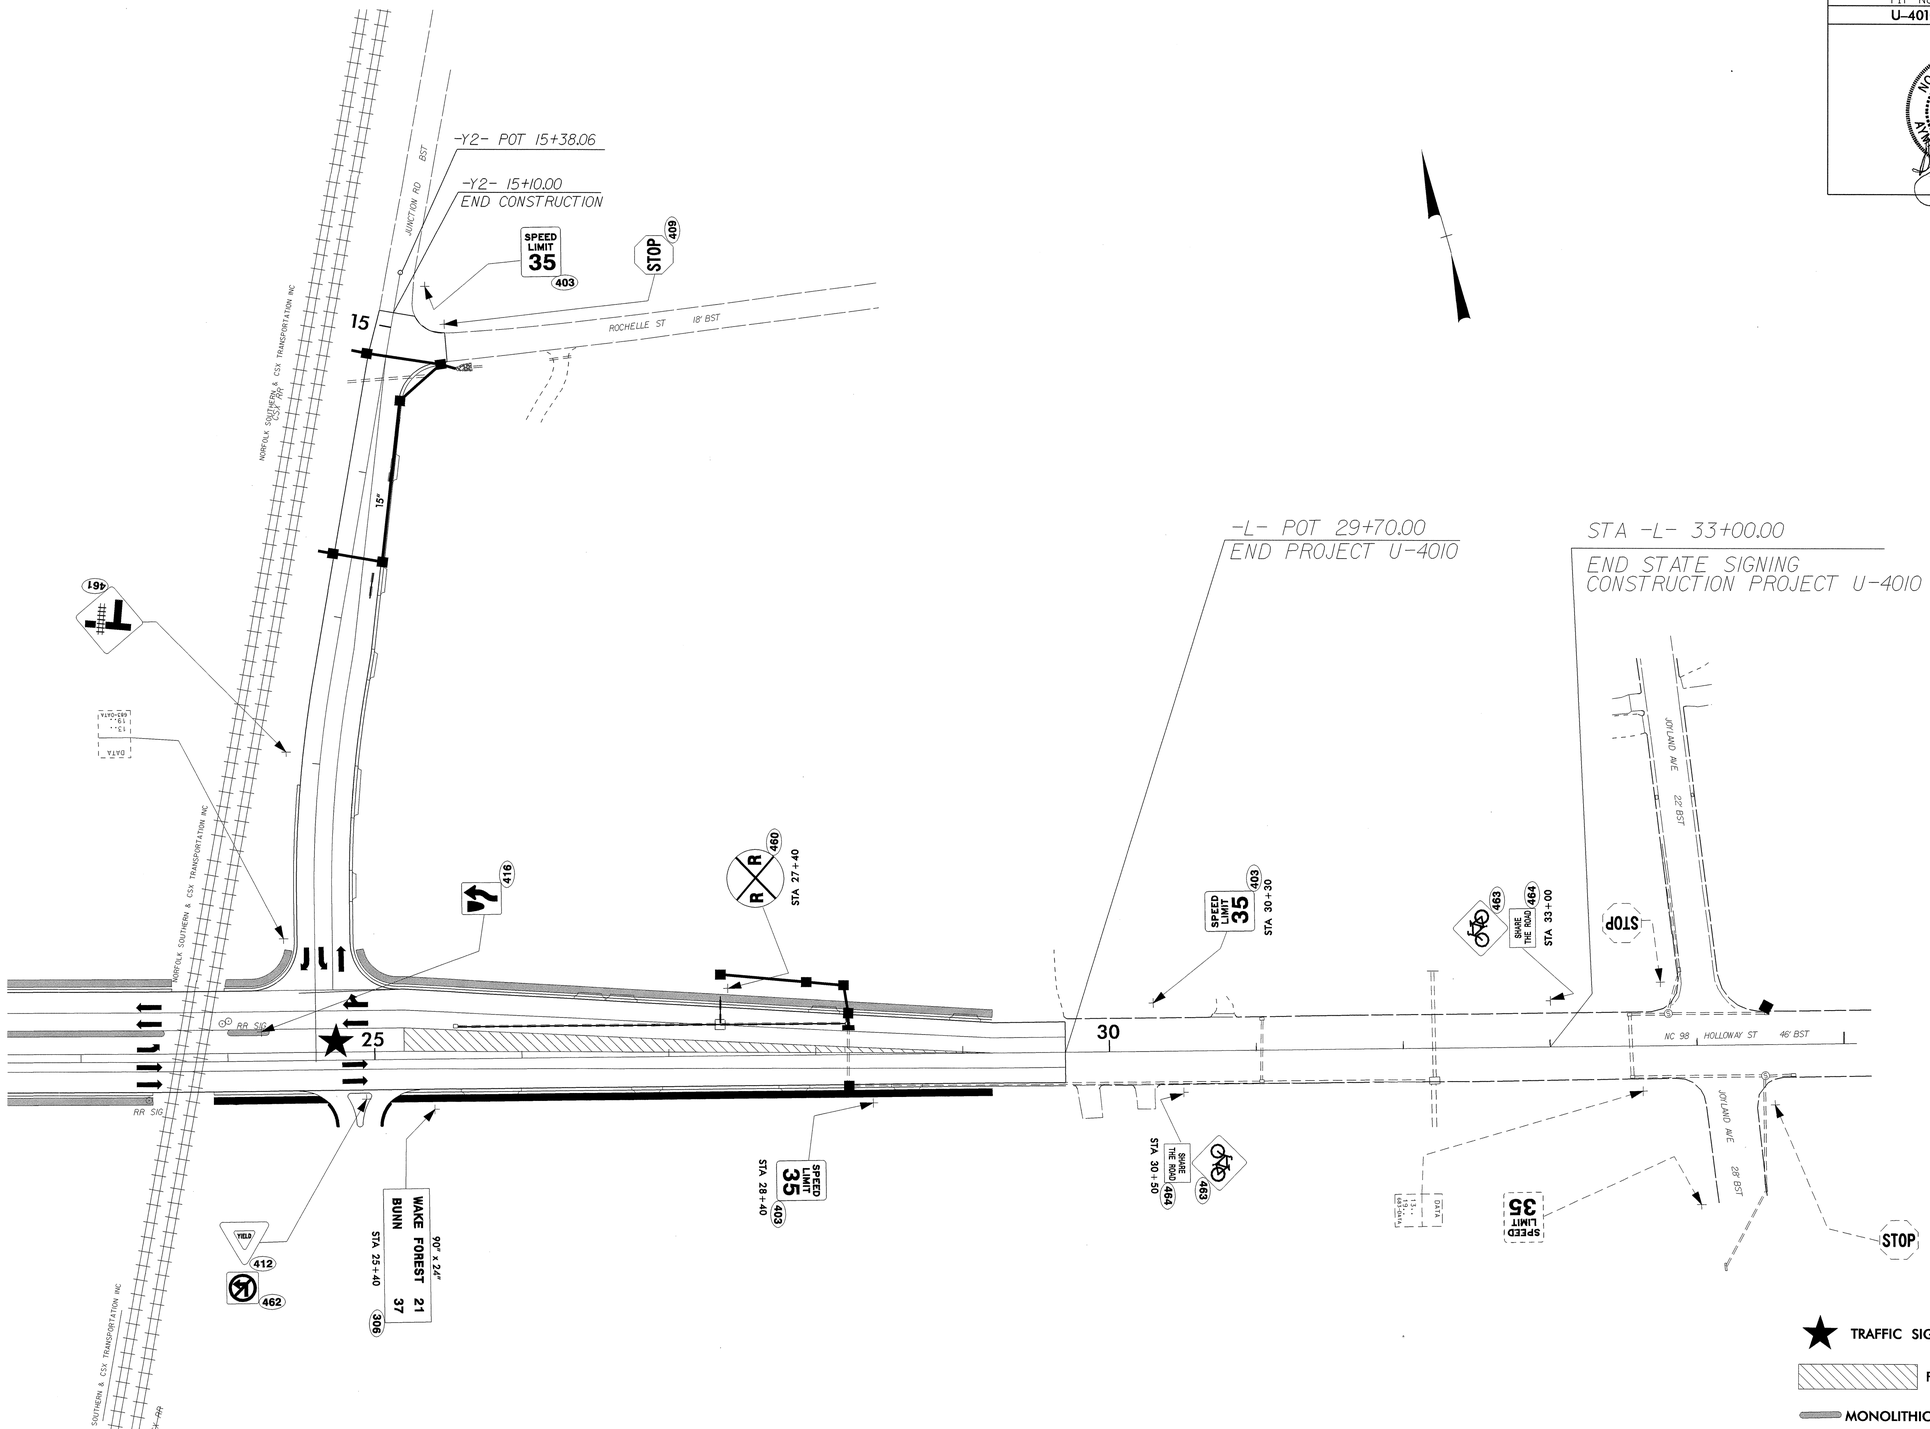

PROPOSED SIGNS
STA 22+50 TO STA 33+00
NC 98 (HOLLOWAY STREET)

04-JUN-2004 09:51
w:\TIP PROJECTS\U-4010\Proj\u4010s05prop.psh
meaton AT

TESN187190 Friday June 04 2004 u4010s05prop.m