STATE PROJECT NO.	COUNTY	BRIDGE NO.	SHEET NO.	TOTAL SHEETS
8.2090201 B-3871	MARTIN	64	6	16
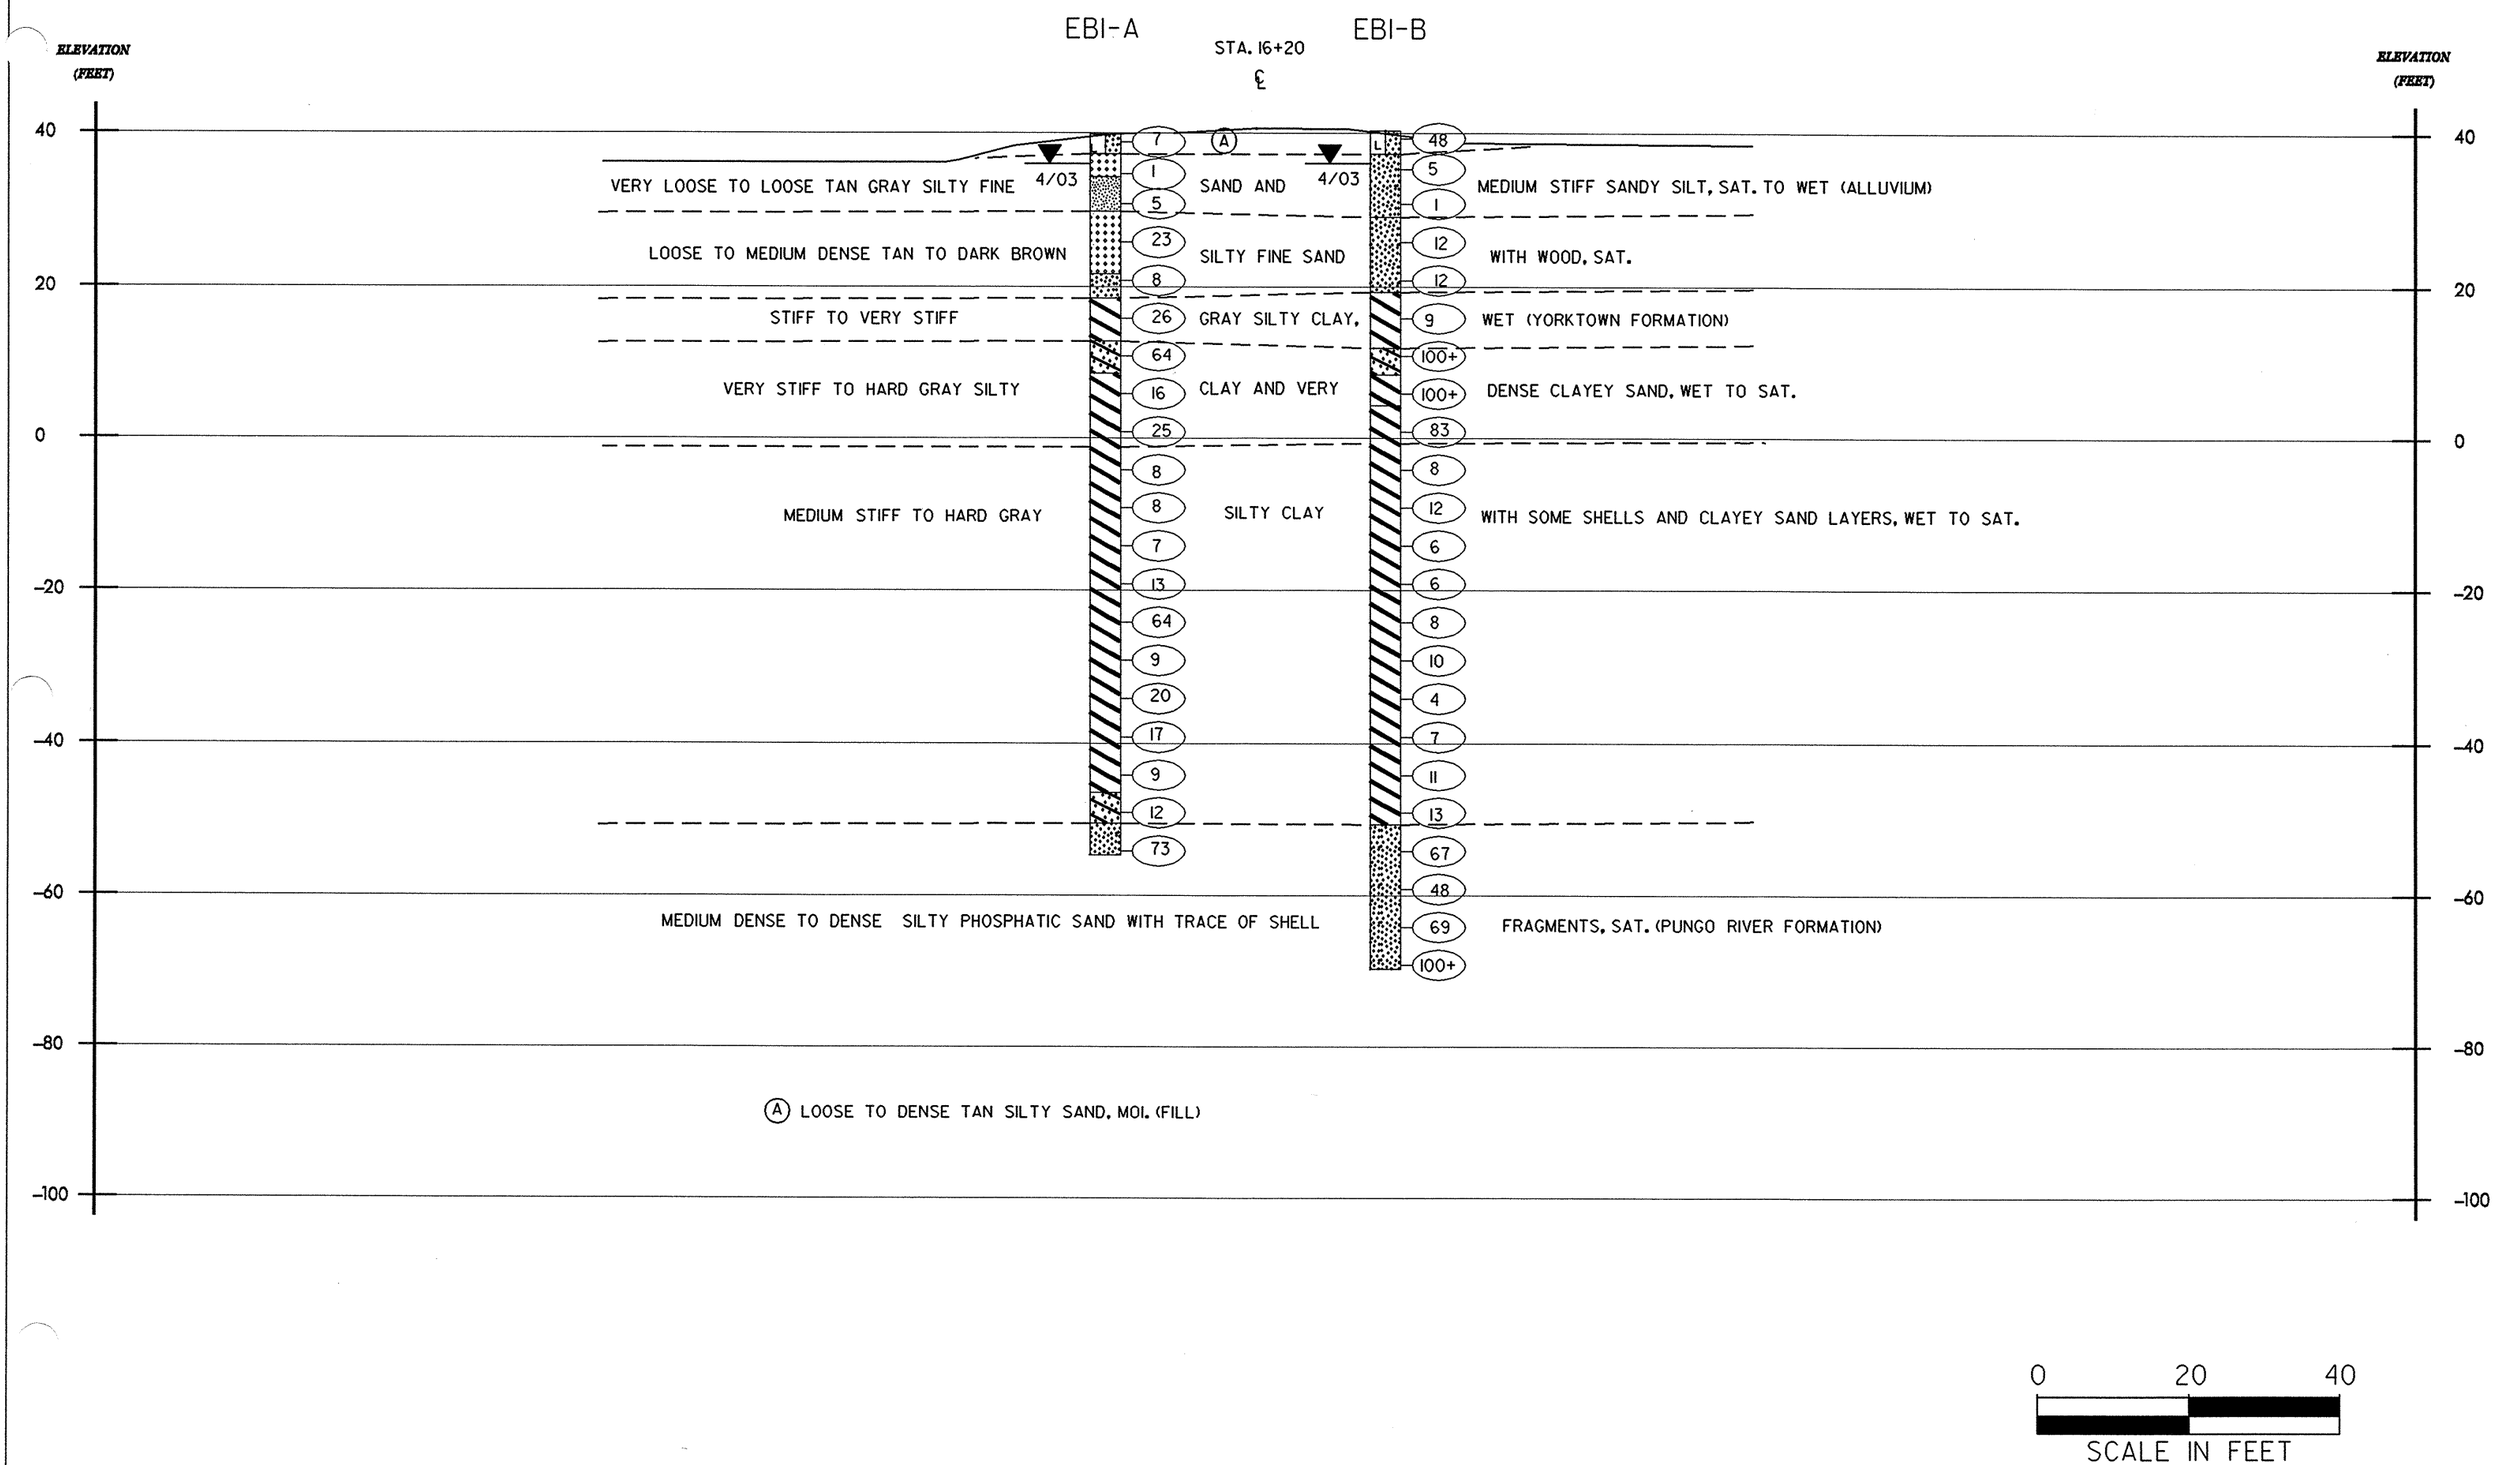
CROSS SECTION THROUGH BORINGS AT END BENT 1