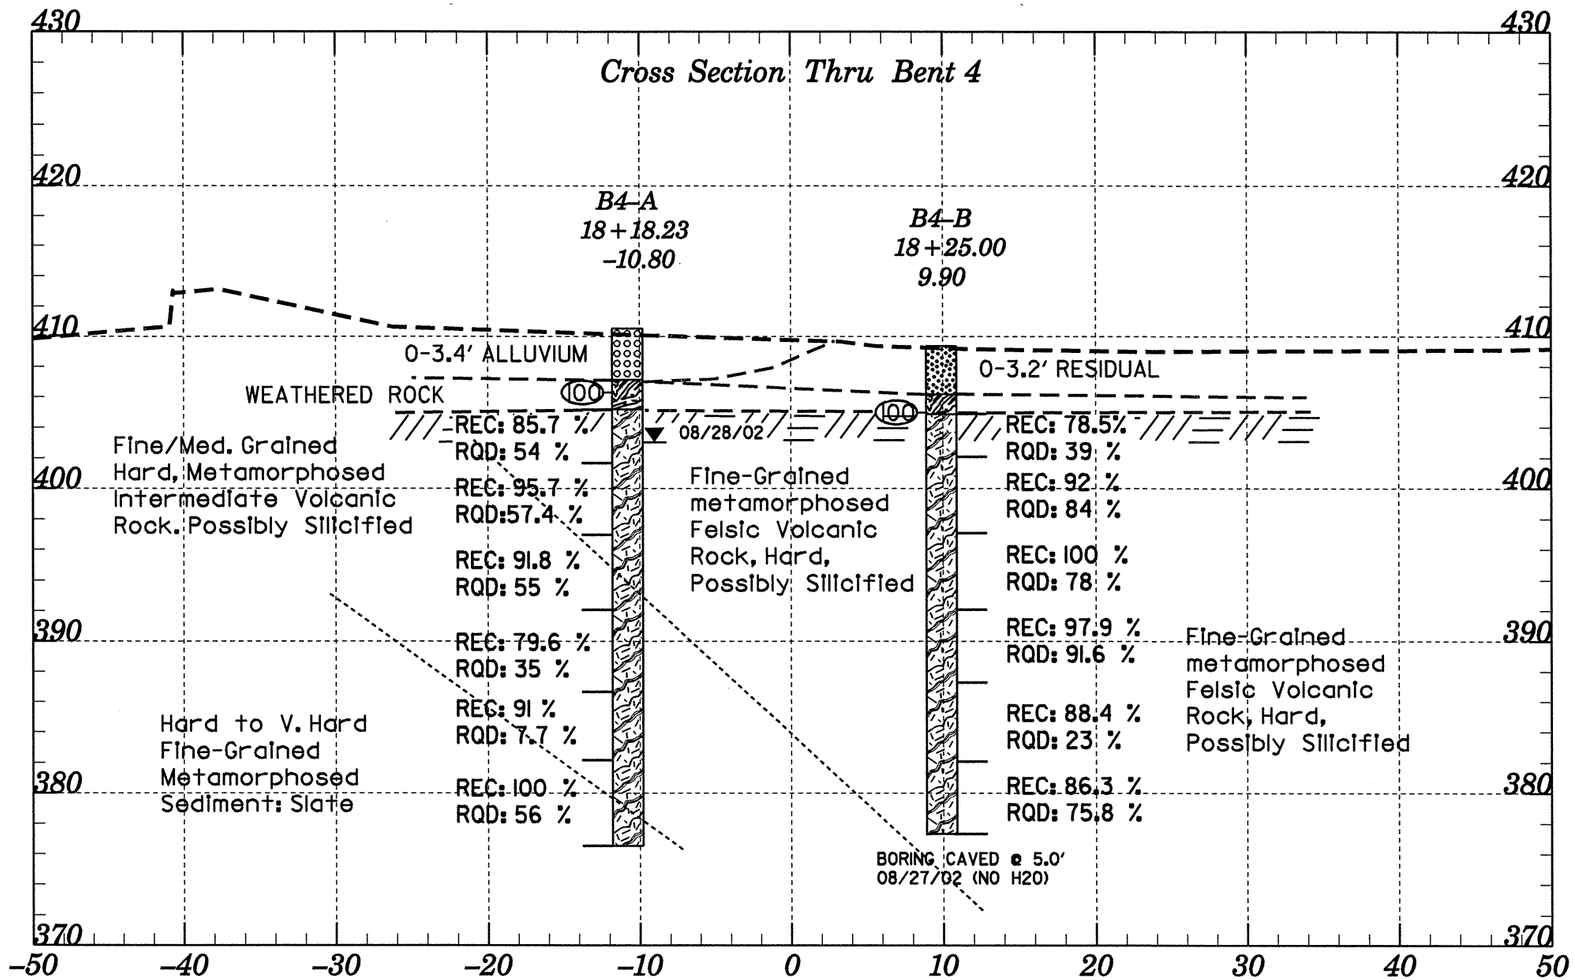PROJECT REF. NO.	SHEET NO.	TOTAL SHEETS
B-3690	8	33