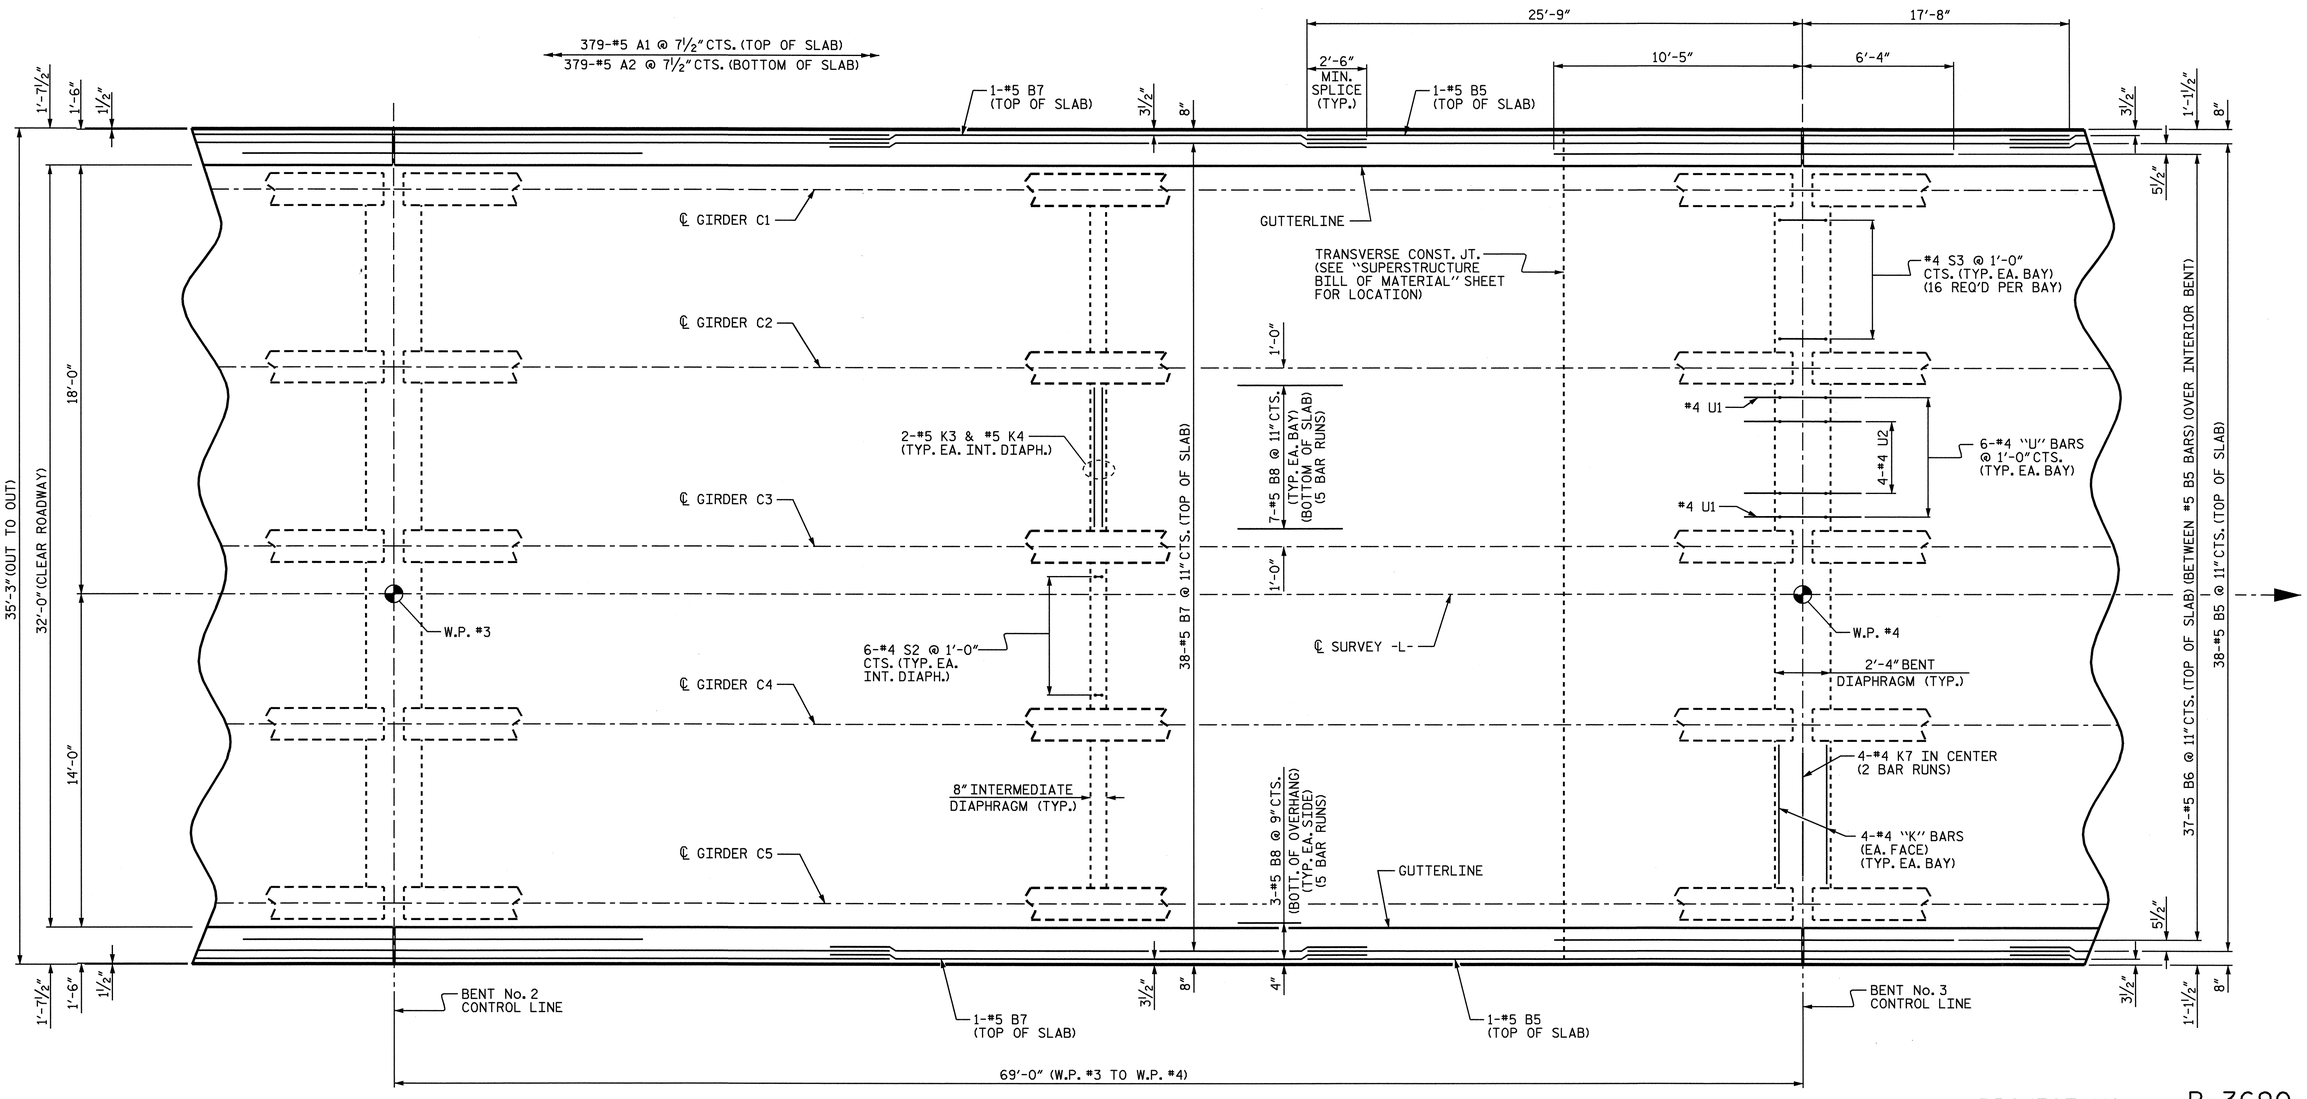

PLAN OF SPAN "C"

FOR REINFORCING STEEL IN BARRIER RAIL, SEE "CONCRETE BARRIER RAIL" SHEET.

SEE "TYPICAL SECTION" SHEETS FOR DETAILS OF DIAPHRAGMS.

PROJECT NO. B-3690

RANDOLPH COUNTY

STATION: 17+41.00 -L-

STATE OF NORTH CAROLINA
DEPARTMENT OF TRANSPORTATION
RALEIGH

SUPERSTRUCTURE

PLAN OF SPAN "C"

NORTH CAROLINA PROFESSIONAL SEAL 11310 ENGINEER DOUGLAS E. PETREE

REVISIONS						SHEET NO.
NO.	BY:	DATE:	NO.	BY:	DATE:	S-8
1			3			TOTAL SHEETS
2			4			37

DRAWN BY : M. ALLEN DATE : 7/03
CHECKED BY : P.C. BREWER DATE : 8/03

13-JUL-2004 07:53
w:\squadw\b3690\maallen\Microstation\B3690_sd_S1_01.dgn
pbrewer