PROFILE 5.0m RT OF -L-

BRIDGE #337, 8.2405601 (B-3256)

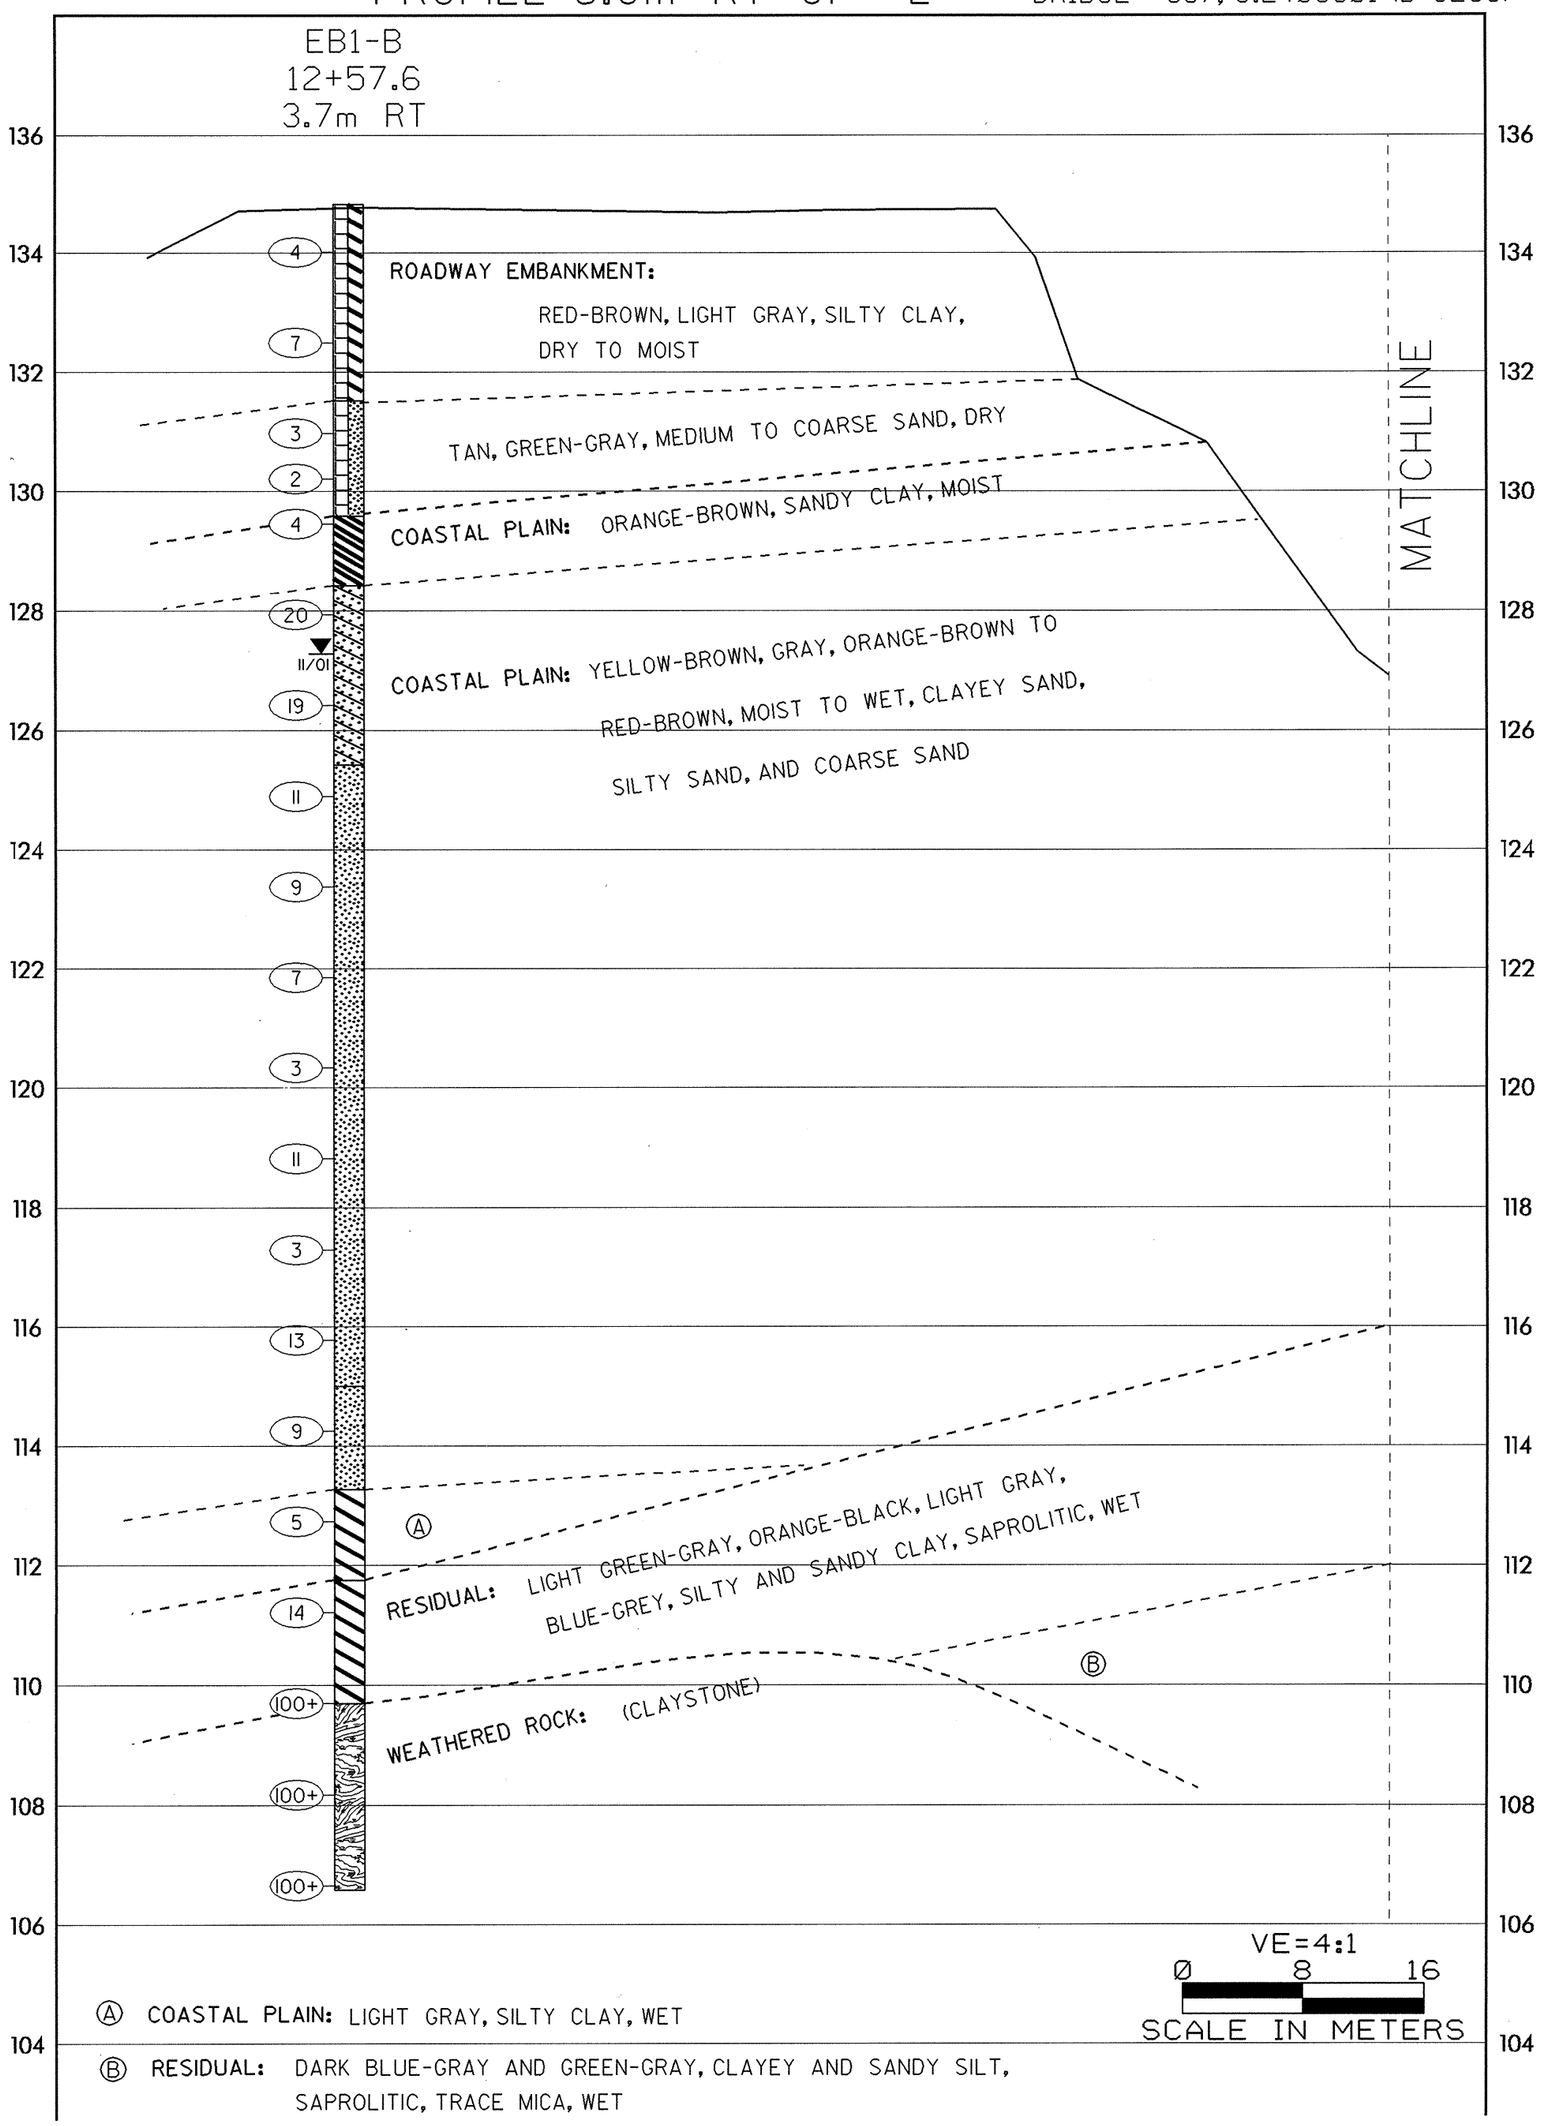

Ⓐ COASTAL PLAIN: LIGHT GRAY, SILTY CLAY, WET

Ⓑ RESIDUAL: DARK BLUE-GRAY AND GREEN-GRAY, CLAYEY AND SANDY SILT, SAPROLITIC, TRACE MICA, WET