PROJECT REFERENCE NO.	SHEET NO.
IICRJ00317 ETC.	1

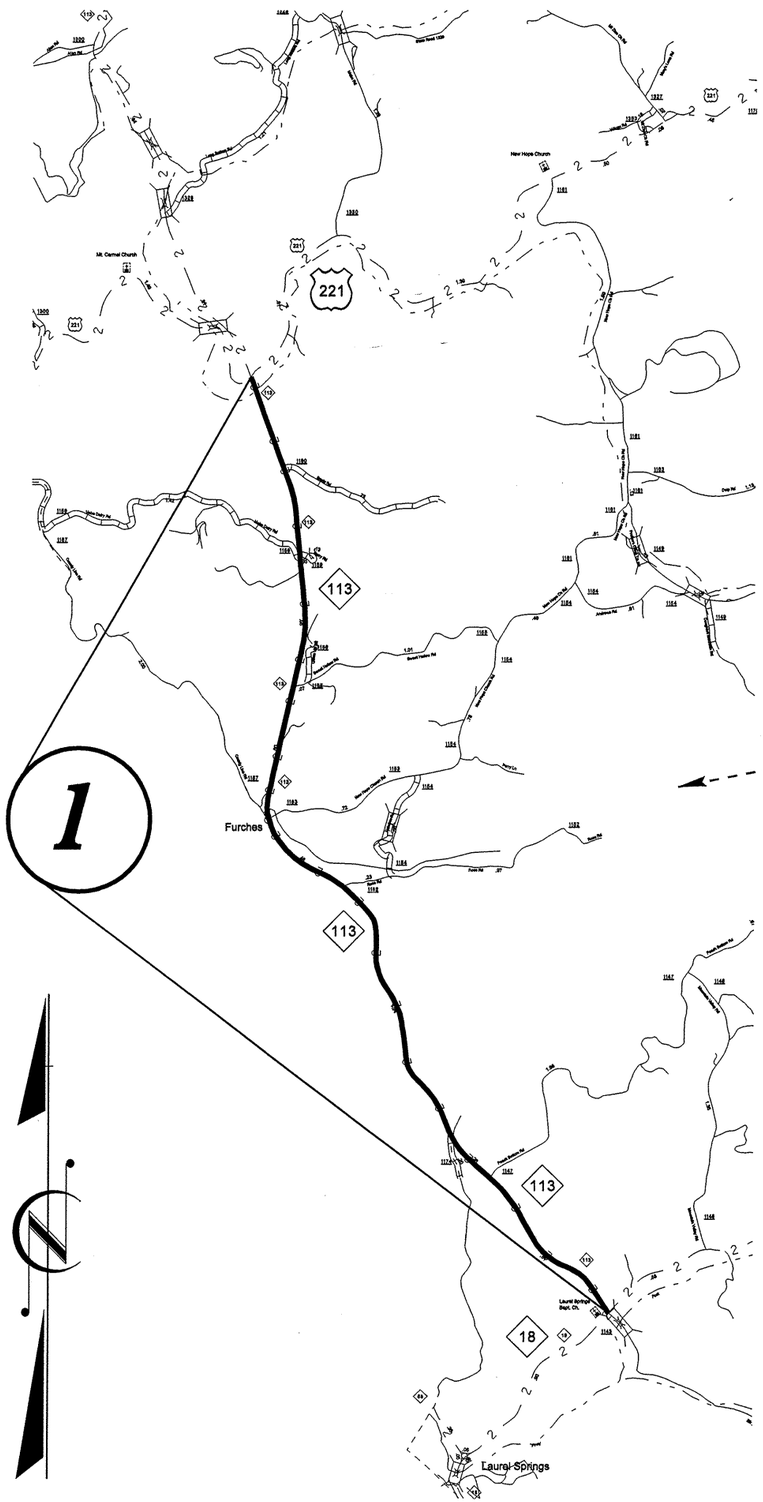

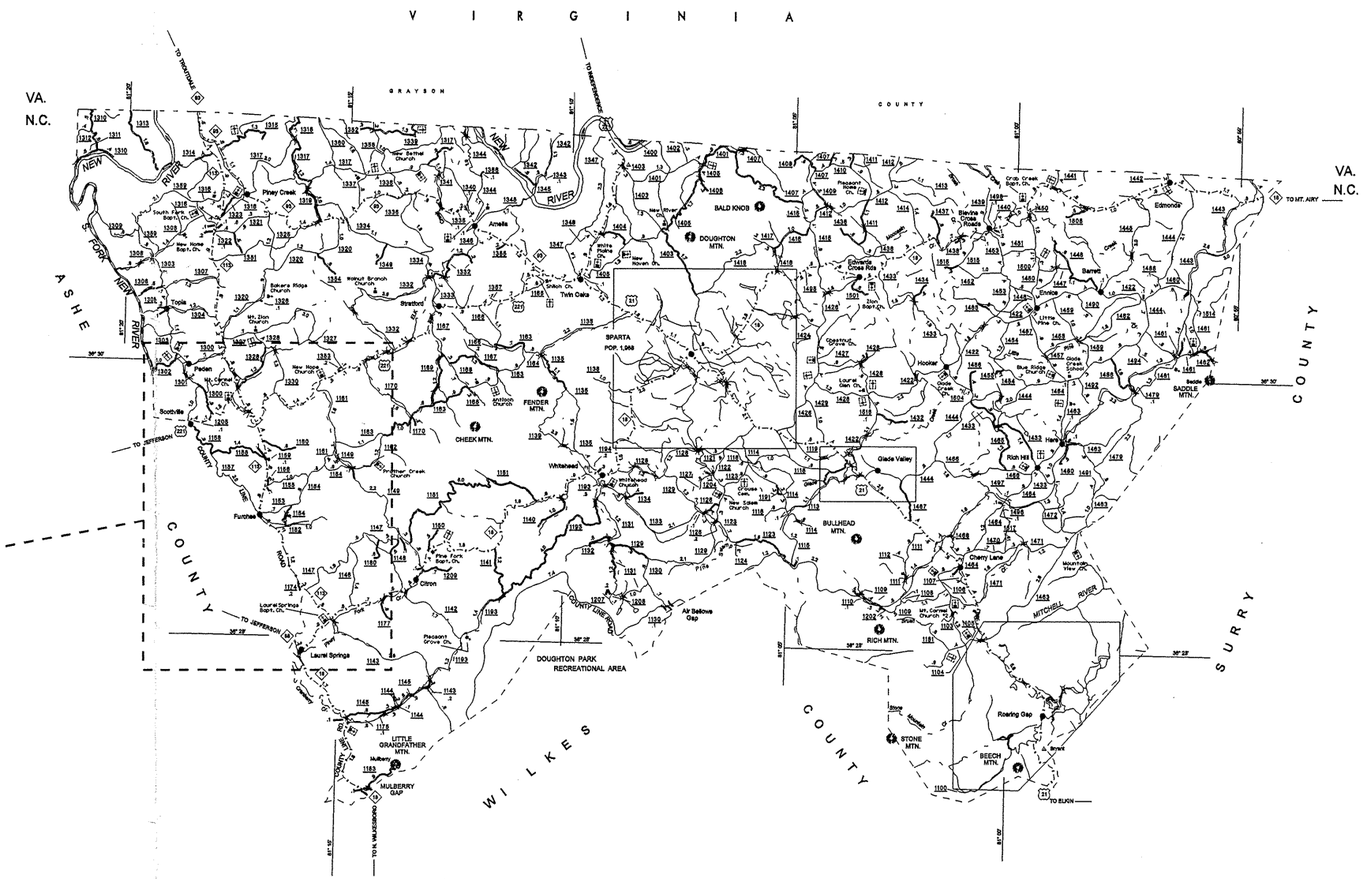

ALLEGHANY CO.

8/07/99