PROJECT REFERENCE NO.	SHEET NO.
U-2912	U0-6

UTILITIES BY OTHERS

METRIC
5 0 . 10
SCALE

NOTE:
ALL PROPOSED UTILITY WORK SHOWN ON THIS SHEET WILL BE DONE BY OTHERS

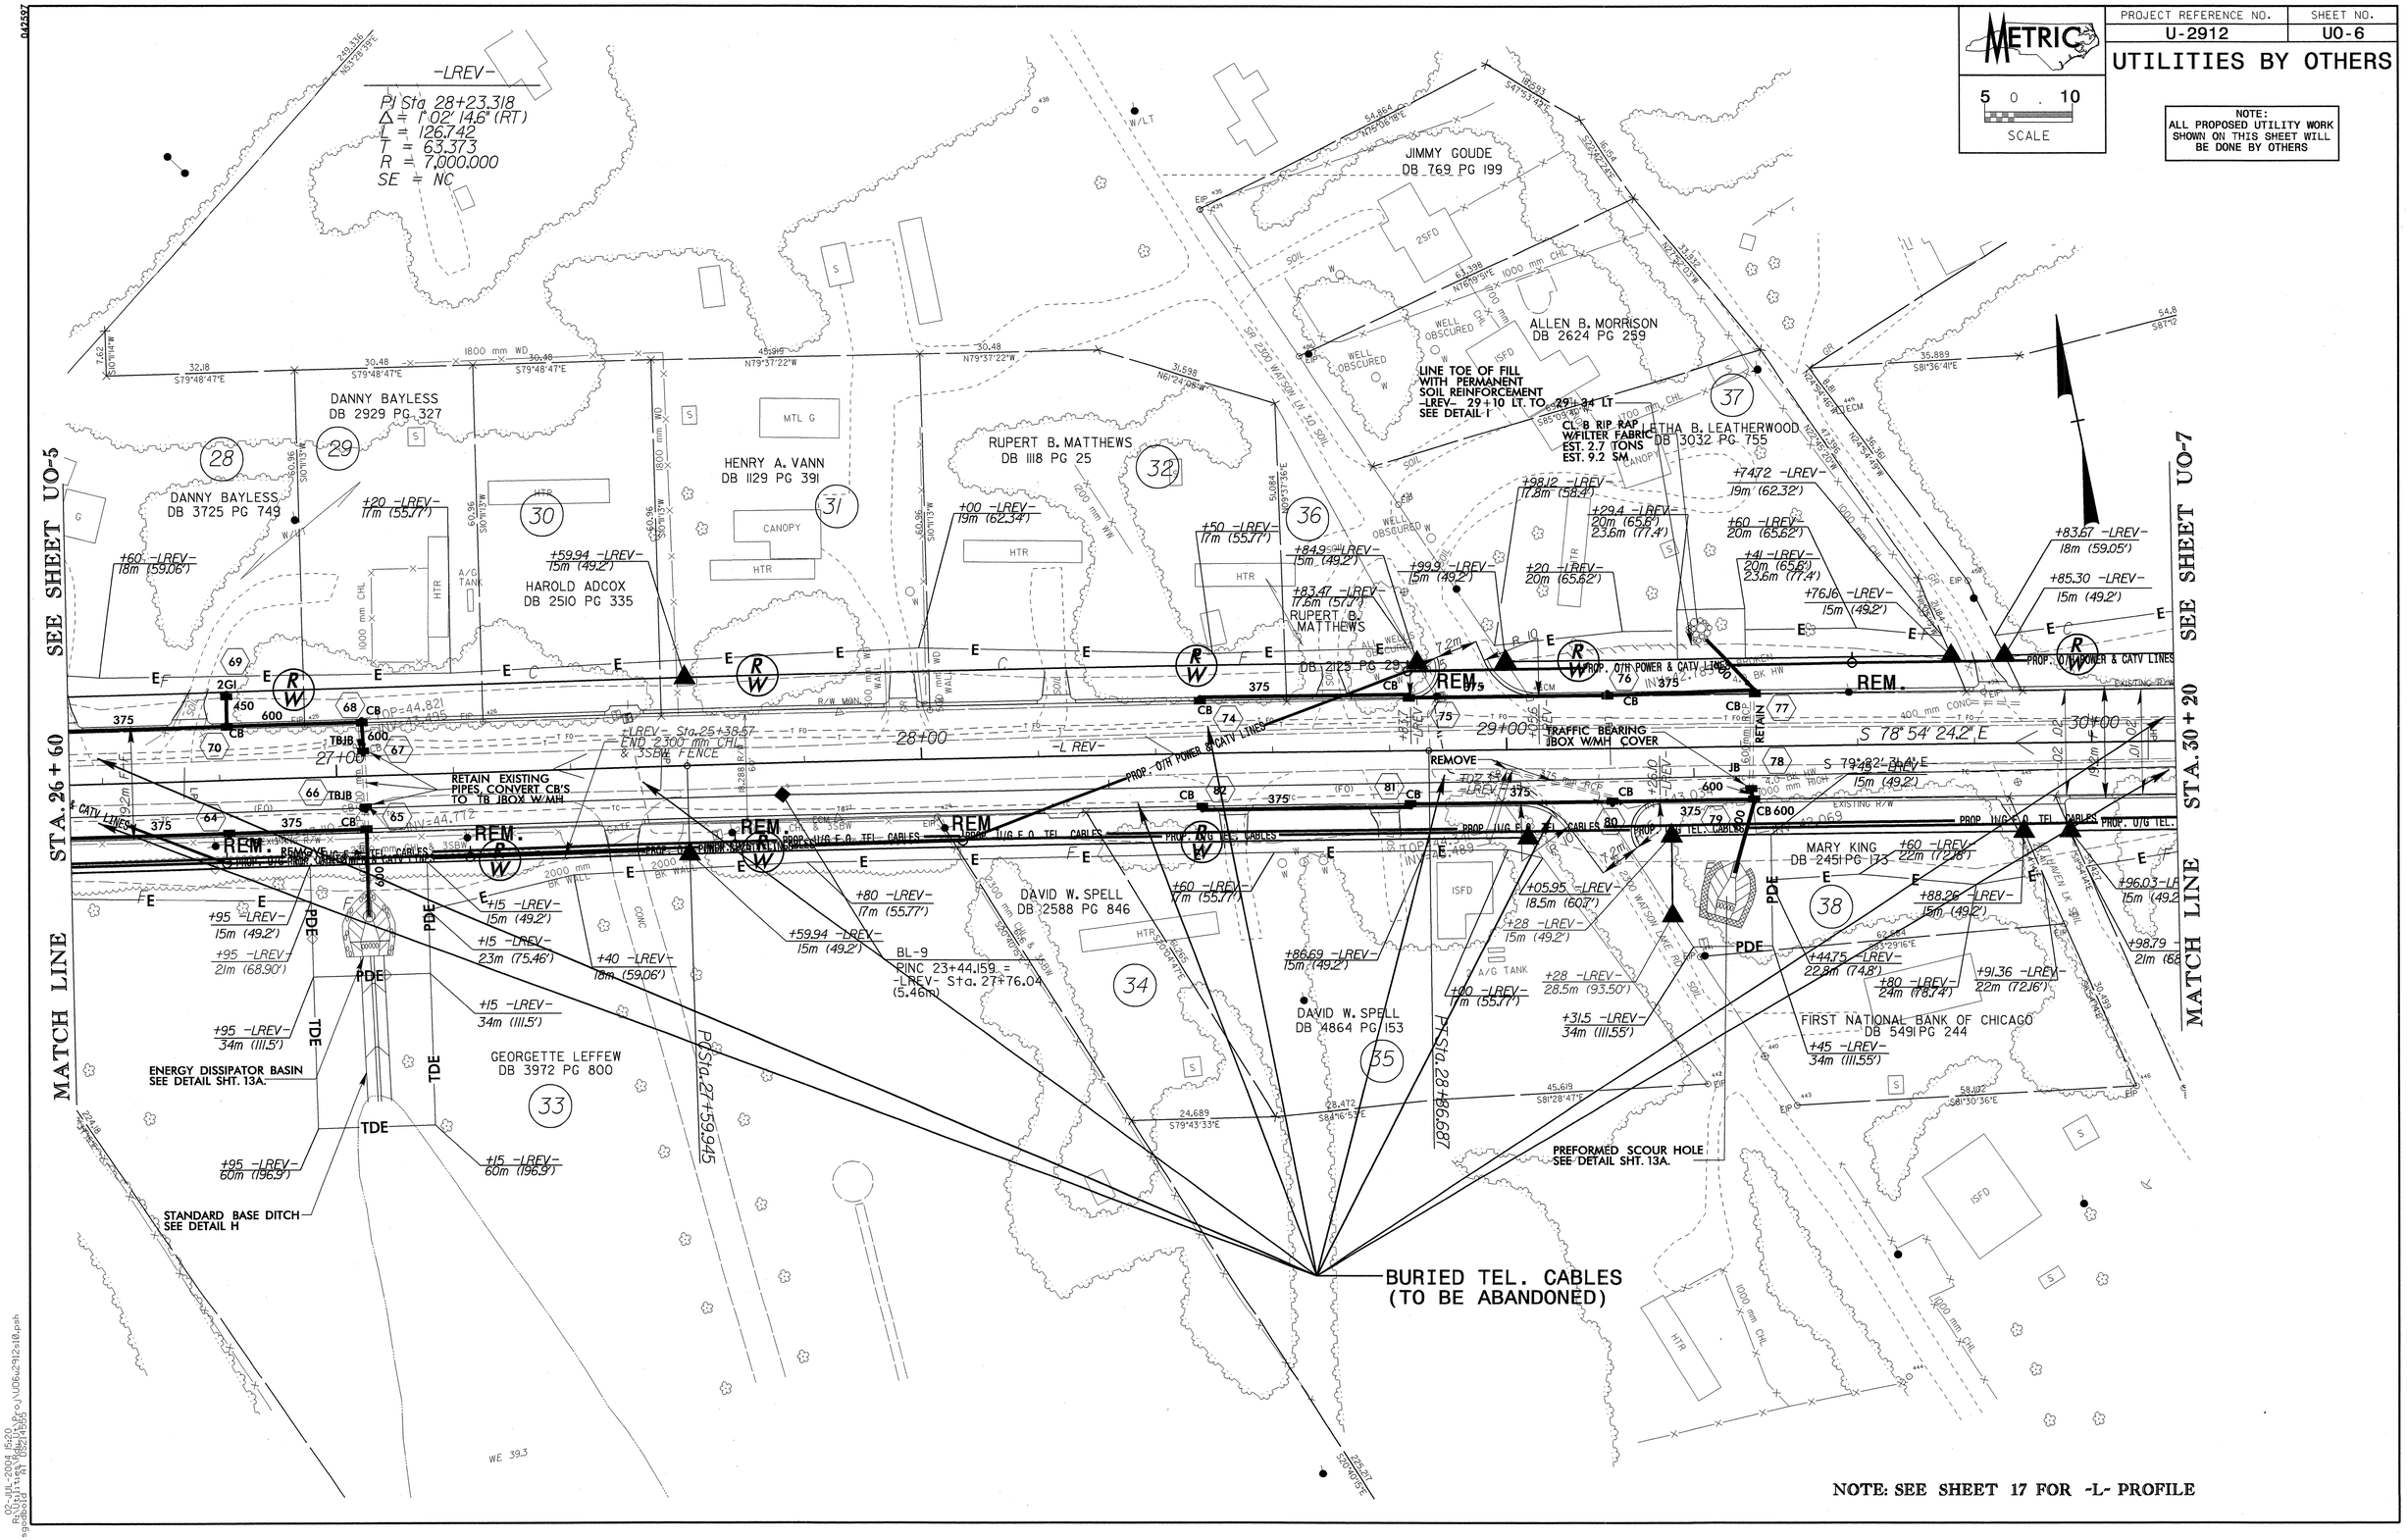

DS214555 Friday July 02 2004 UO6u2912s10.m