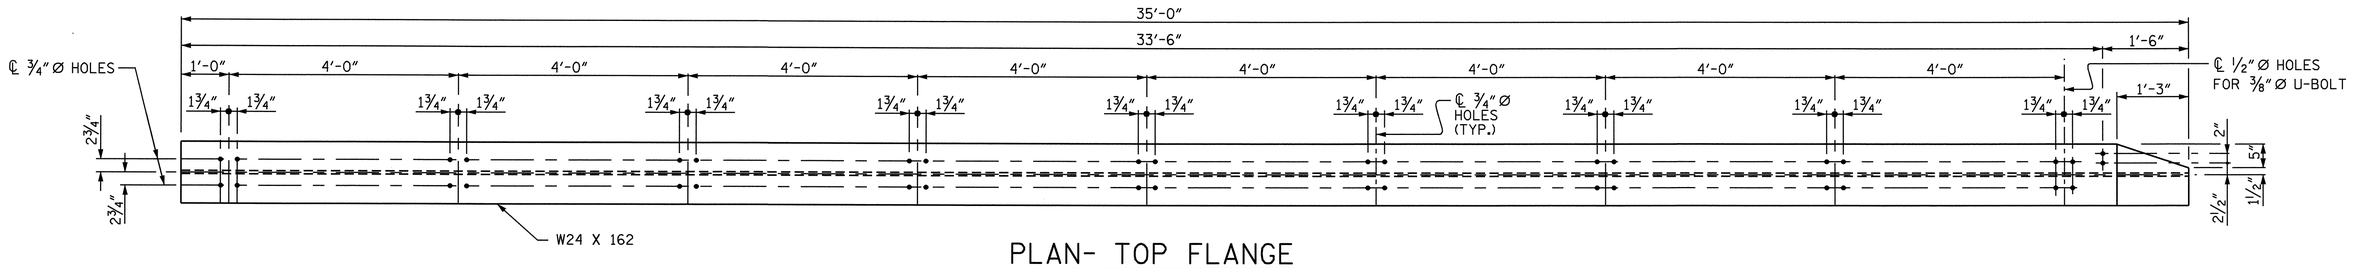

PLAN- TOP FLANGE

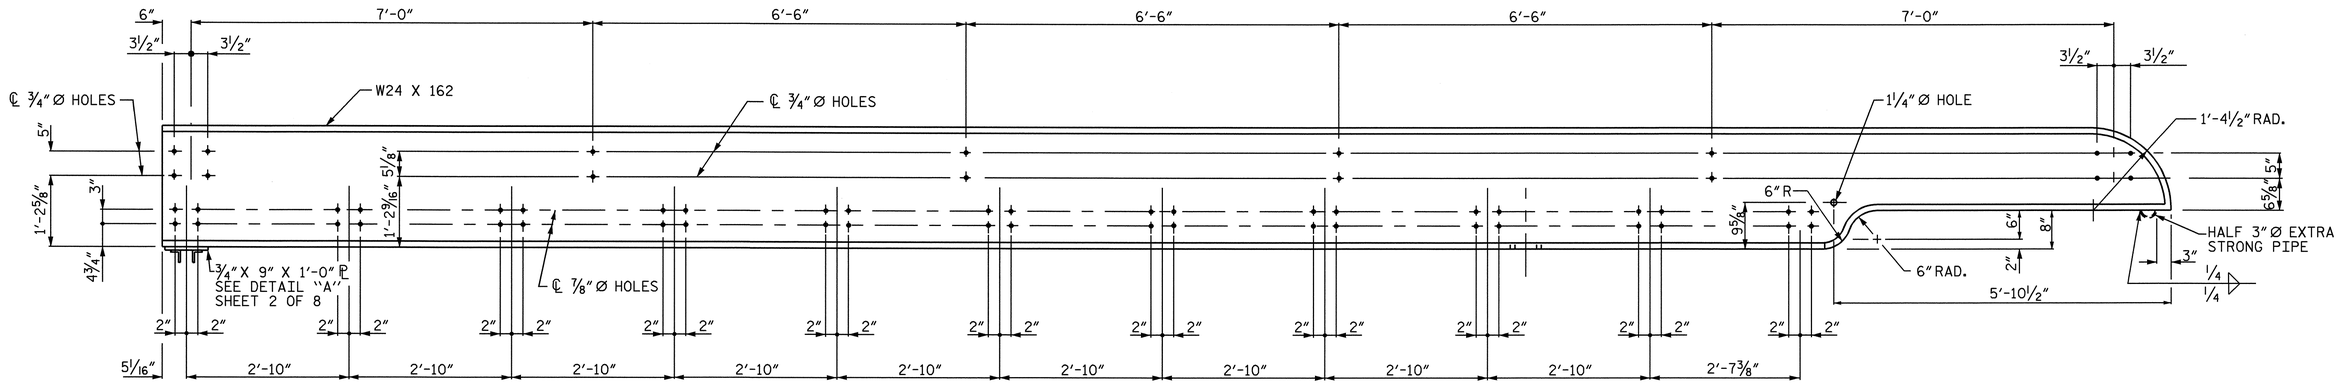

ELEVATION

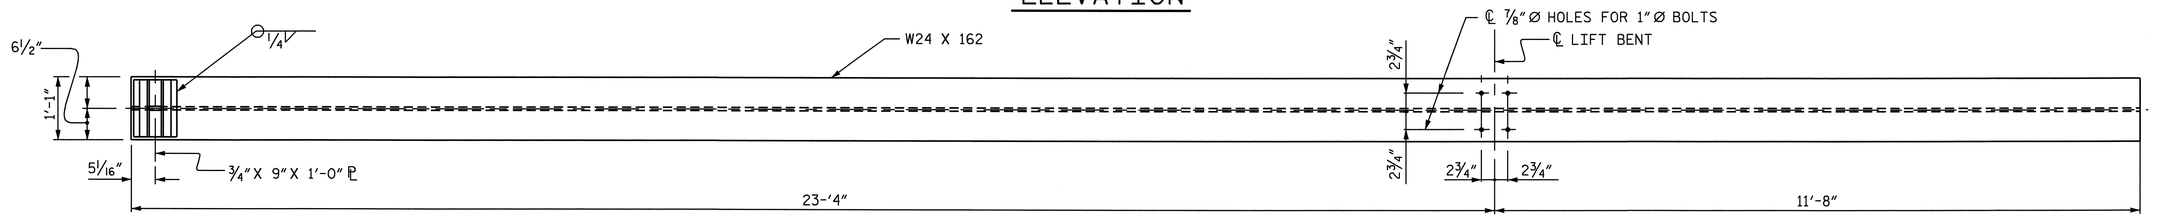

PLAN- BOTTOM FLANGE

DETAIL "F"

PROJECT NO. F-4700

CURRITUCK COUNTY

STATION: 10+00.00 -RP1-

SHEET 6 OF 8

STATE OF NORTH CAROLINA
DEPARTMENT OF TRANSPORTATION
RALEIGH

CURRITUCK FERRY RAMP

NORTH CAROLINA PROFESSIONAL SEAL 22005 ENGINEER KEITH PASCHAL
11/19/04

REVISIONS						SHEET NO.
NO.	BY:	DATE:	NO.	BY:	DATE:	S-16
1			3			TOTAL SHEETS
2			4			56

DRAWN BY : K. McCAULEY DATE : 9/13/04
CHECKED BY : O. PUIGCERVER DATE : 9/24/04

16-NOV-2004 11:18
W:\squadp\f4700\kmccauley\Str.1\Microstation\F4700_sd_FR_01.dgn
kmccauley

STR. #1