STATE PROJECT NO.	SHEET NO.	TOTAL SHEETS
8.2352901	3	12
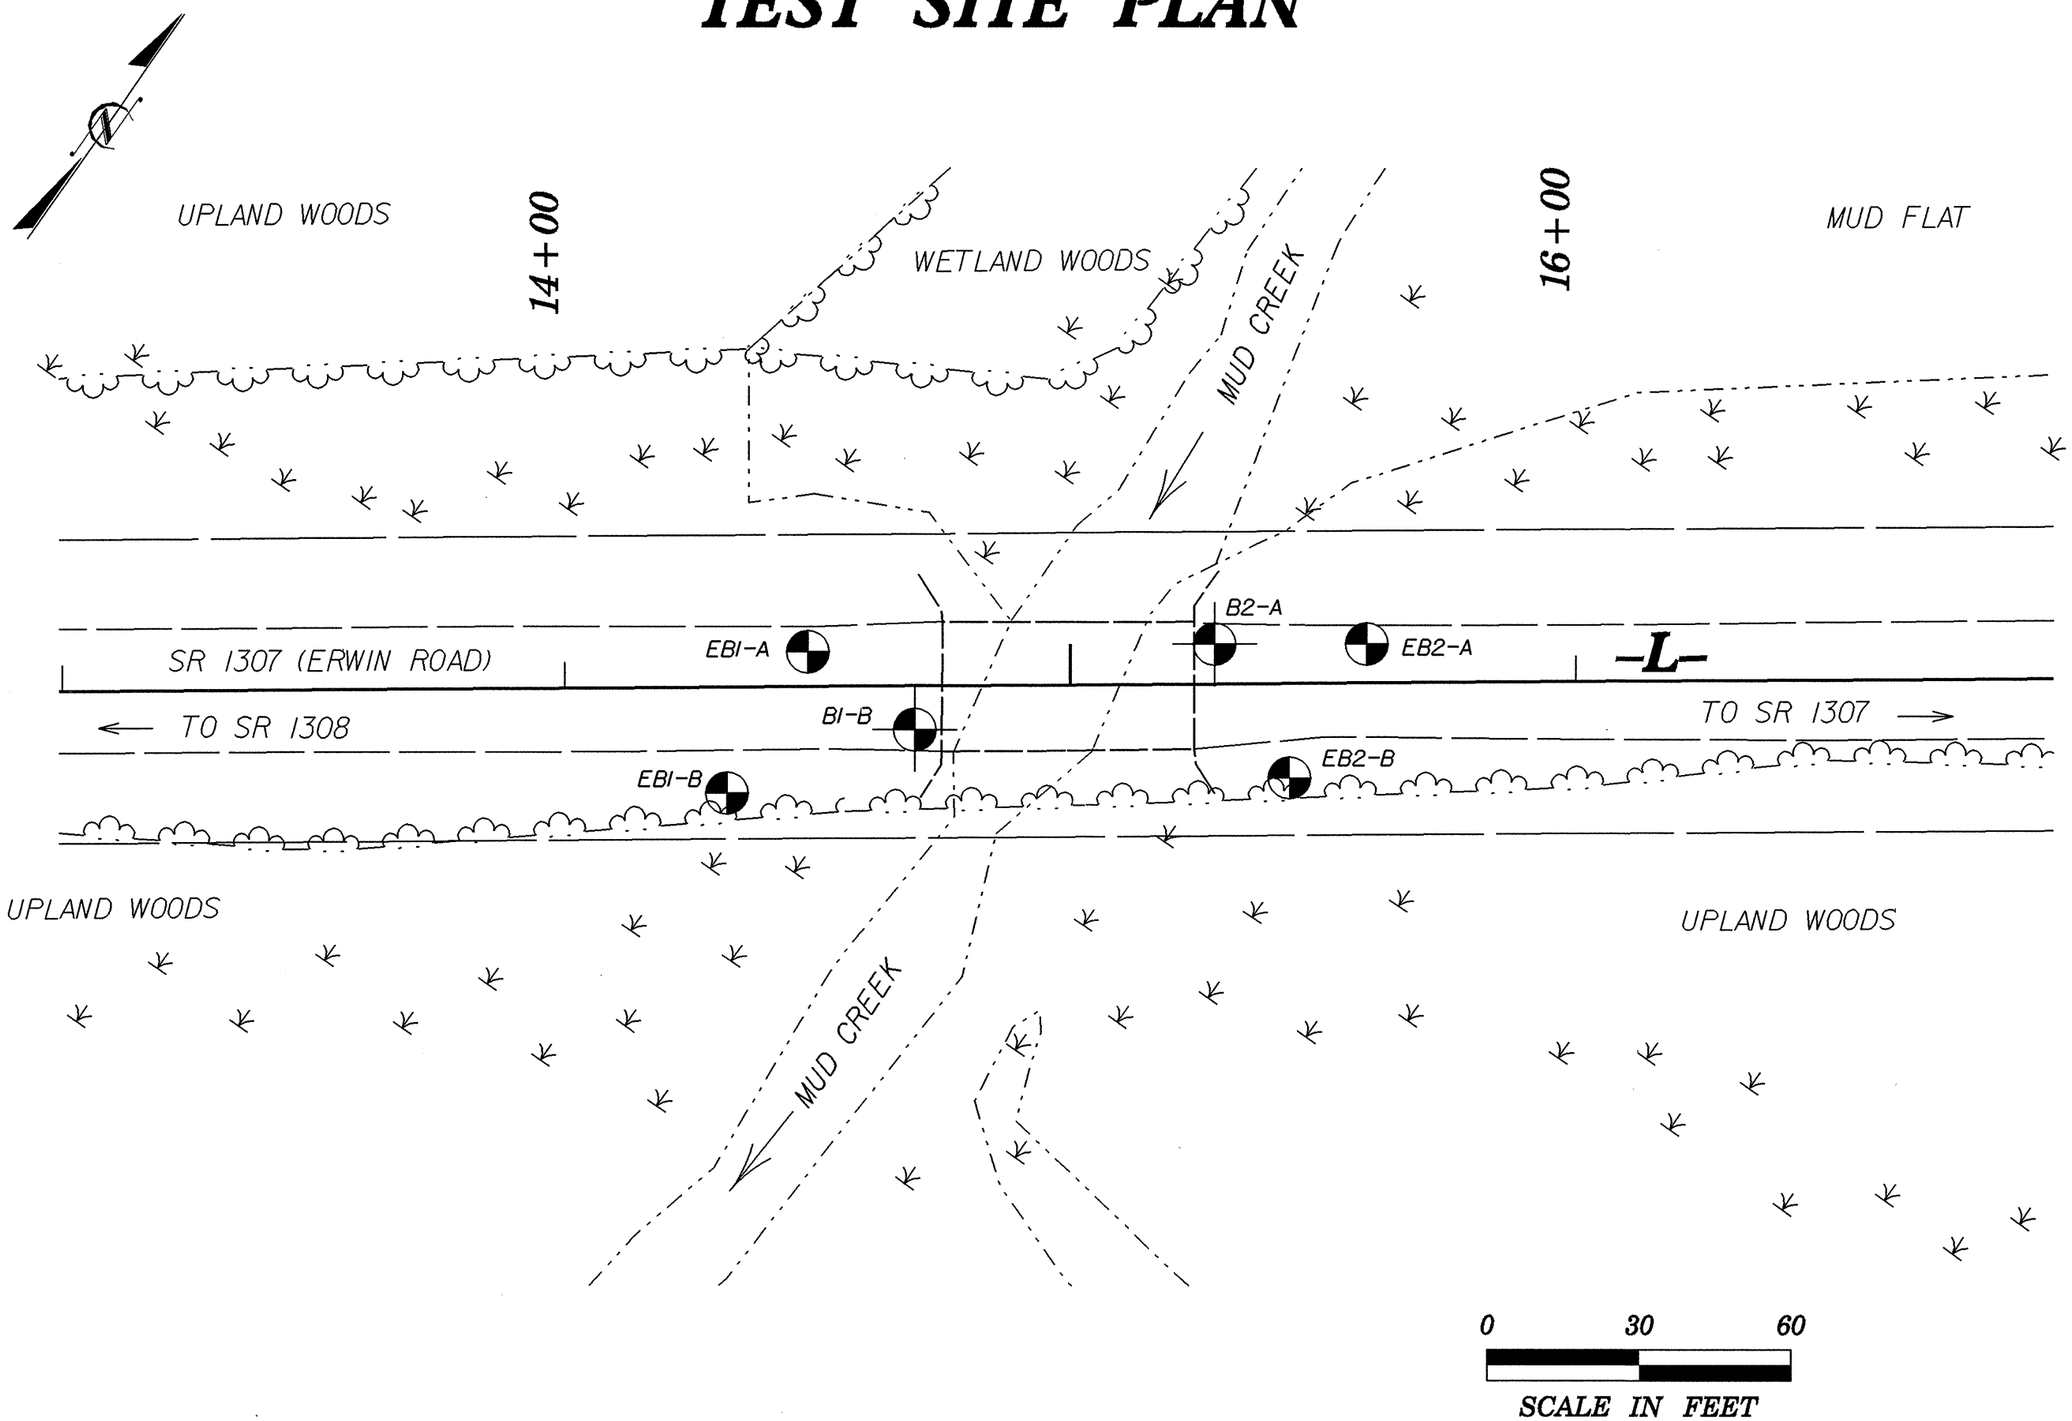
TEST SITE PLAN