PROJECT REFERENCE NO.	SHEET NO.
U-2408	EC-32/CONST.32
R /W SHEET NO.	
ROADWAY DESIGN ENGINEER	HYDRAULICS ENGINEER

METRIC

2.5 0 5

CONST.REV.

R /W REV.

NOTE:
PLACE TEMPORARY ROCK SEDIMENT DAMS TYPE- B AND TEMPORARY ROCK SILT CHECKS TYPE-A AT DRAINAGE OUTLETS.

CLEARING AND GRUBBING EROSION CONTROL FOR CONSTRUCTION SHEET 32

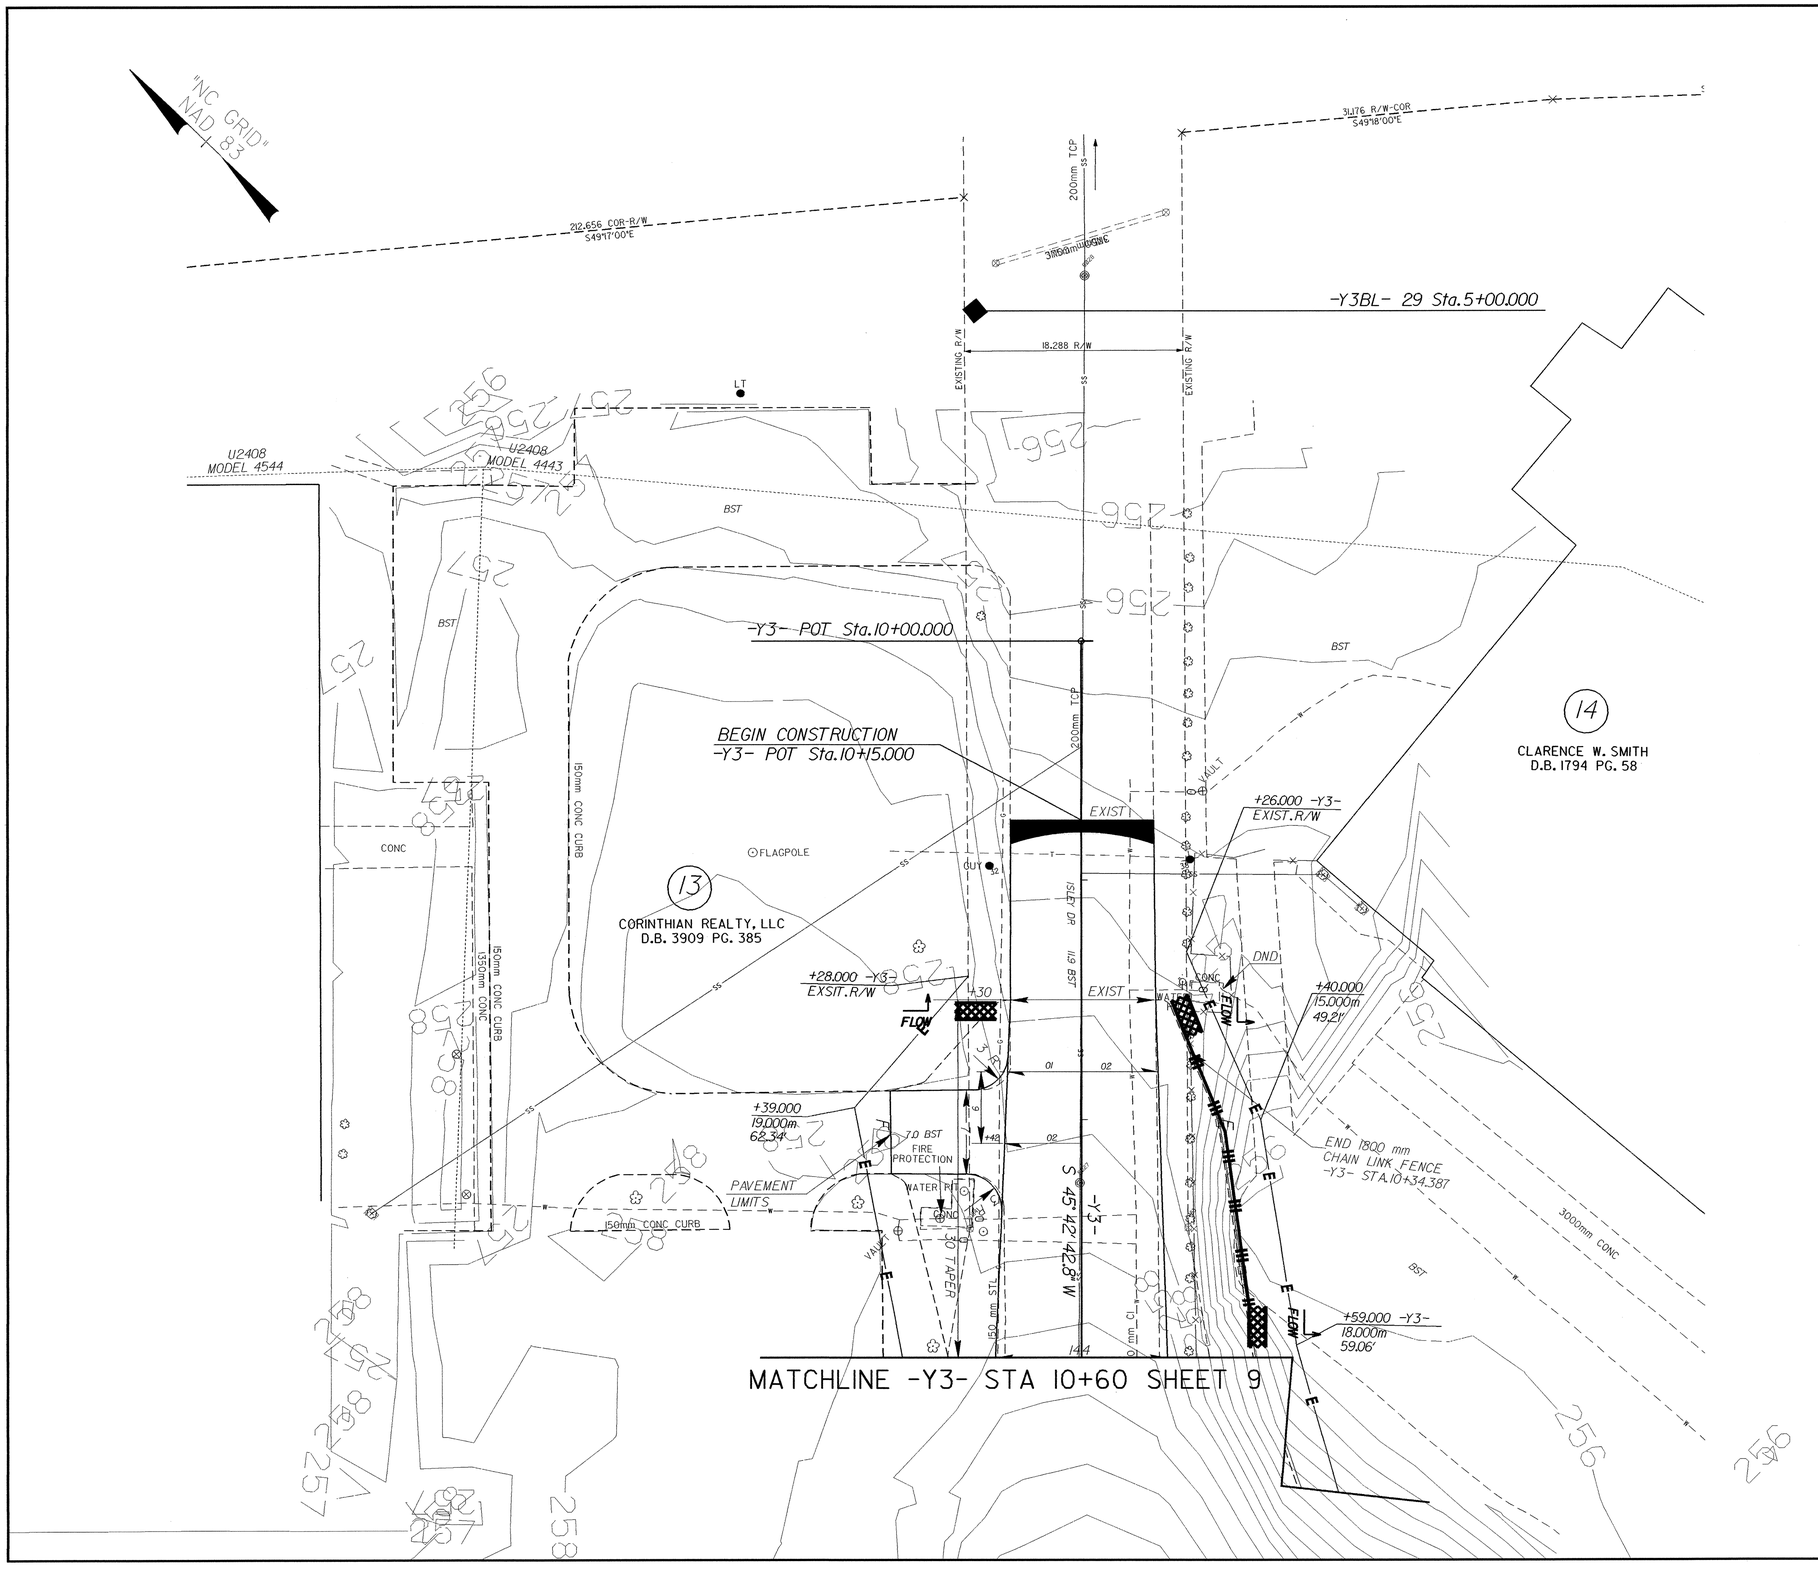

FOR CURVE DATA SEE SHEET 21
FOR -Y3- PROFILE SEE SHEET 52