| PROJECT REFERENCE NO. | SHEET NO. |
|---|---|
| U-2408 | UC-30 |

METRIC

2.5 0 5

NORTH CAROLINA PROFESSIONAL SEAL 14101 ENGINEER JOHN M. KAMPRATH

UTILITY CONSTRUCTION

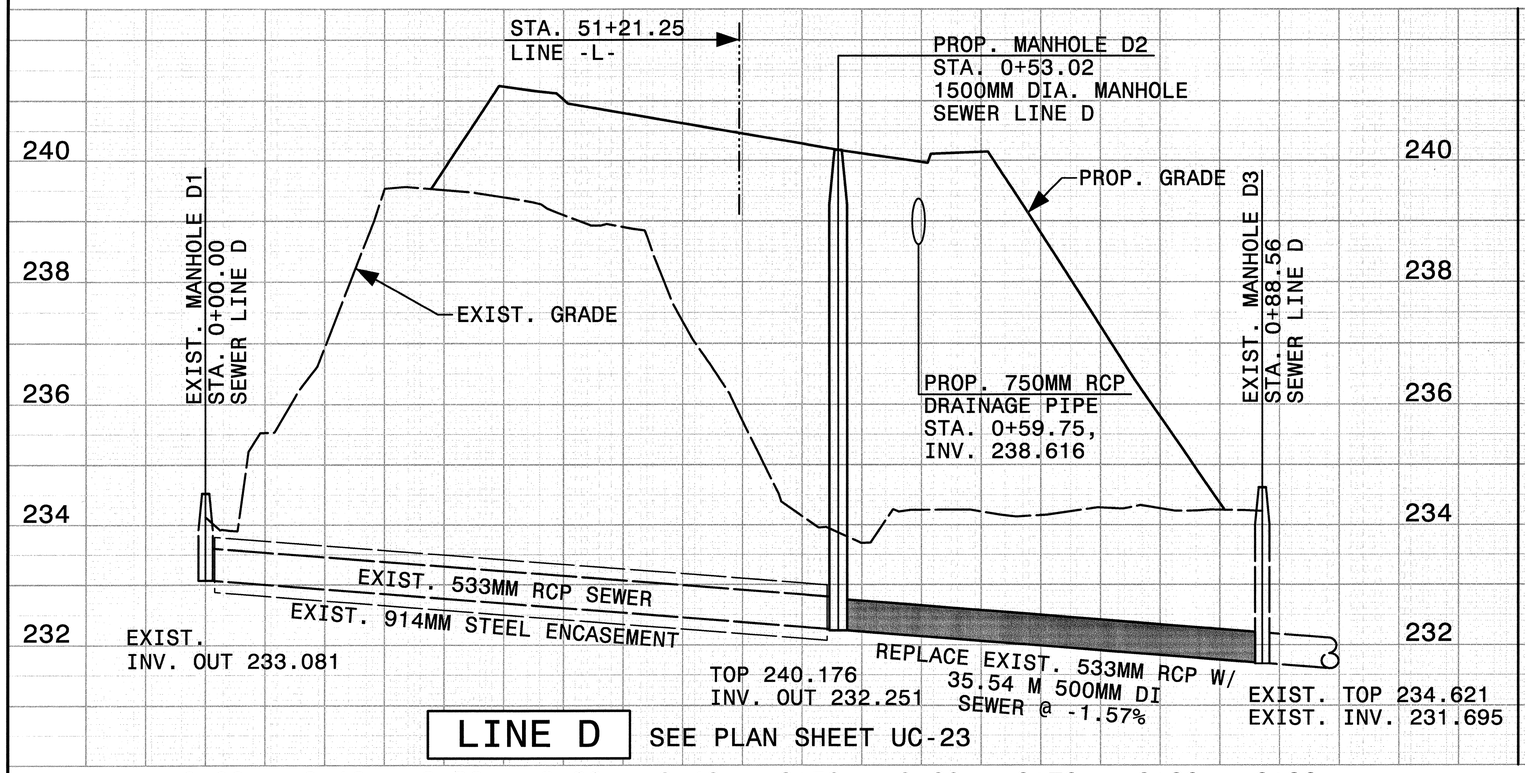


LINE D

SEE PLAN SHEET UC-23

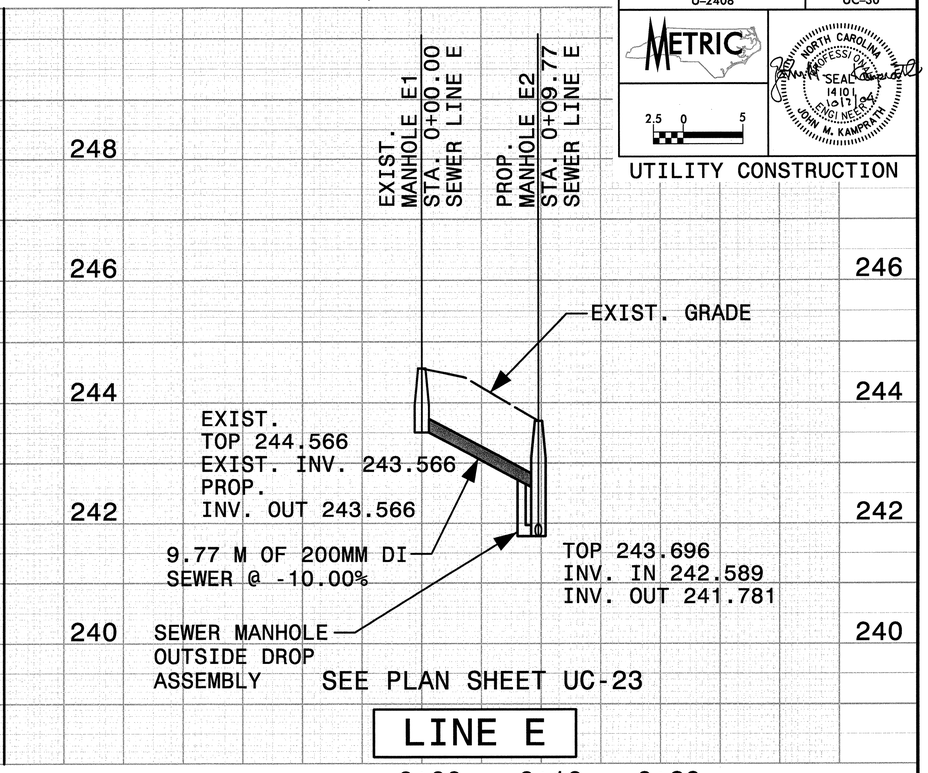


SEE PLAN SHEET UC-23

LINE E

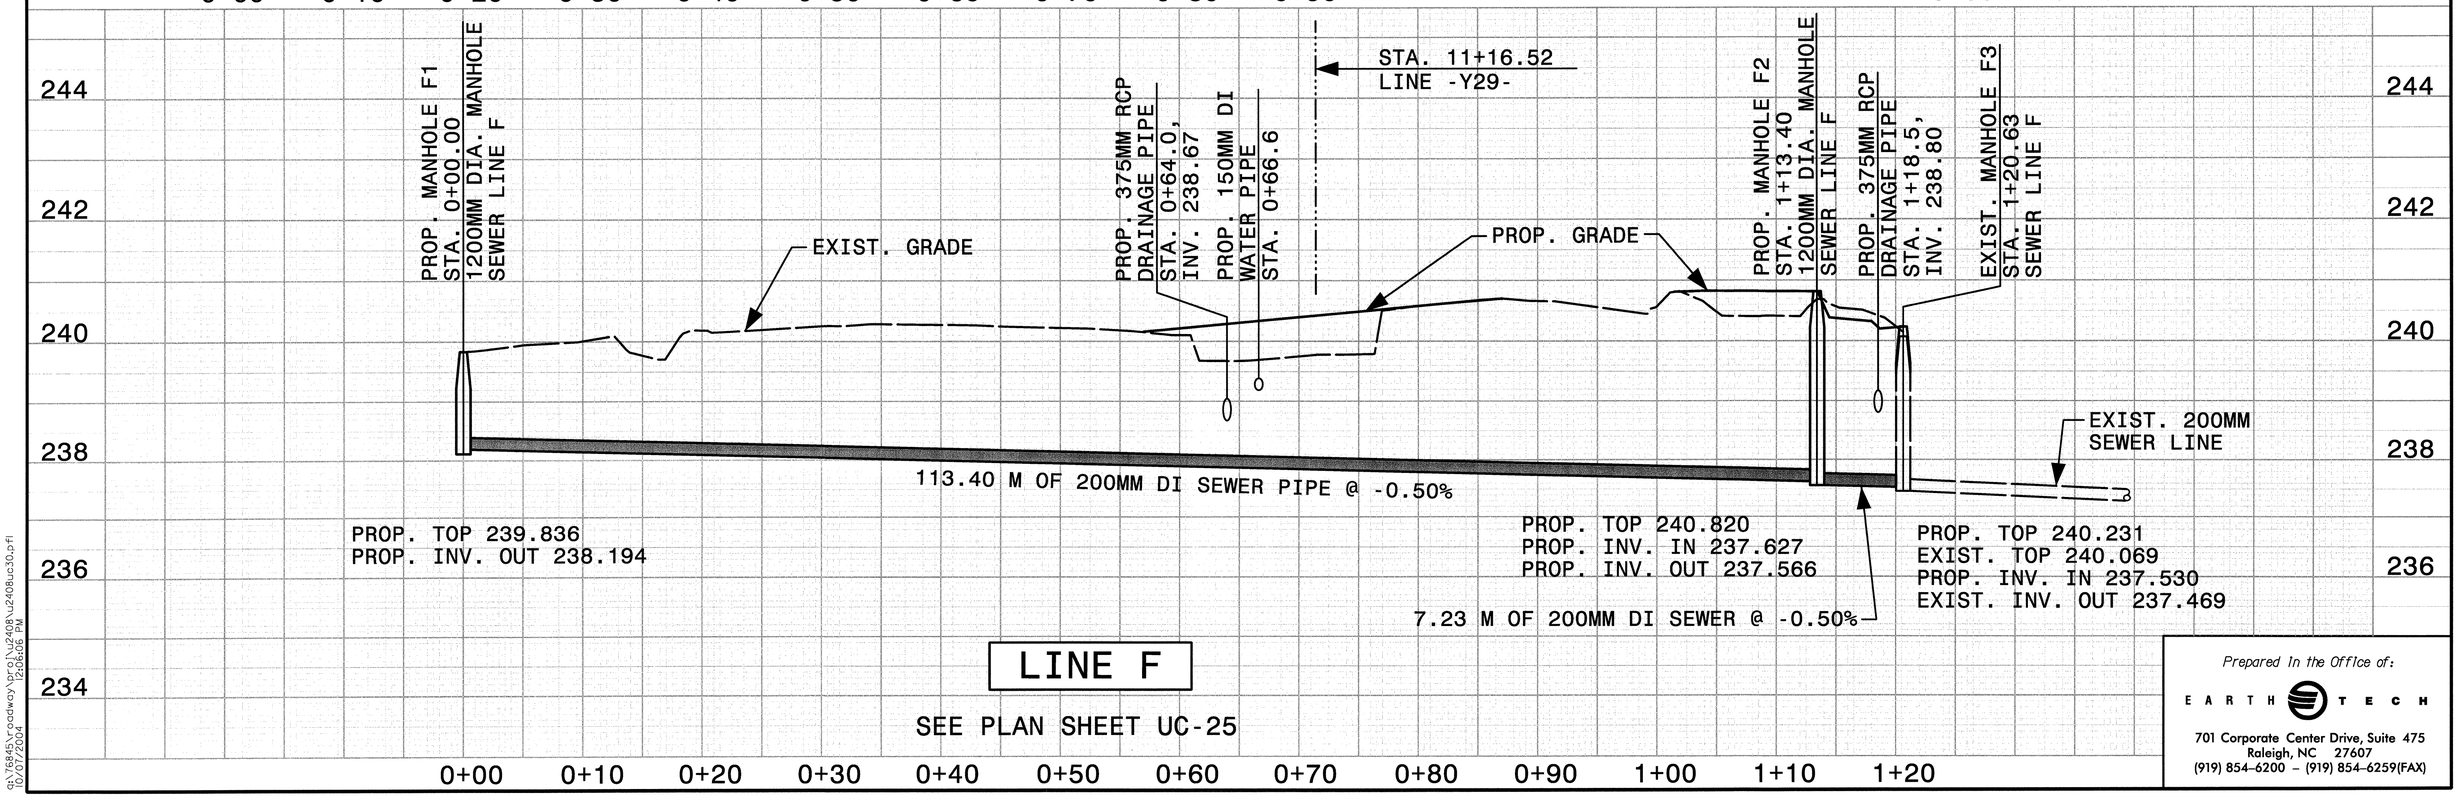


LINE F

SEE PLAN SHEET UC-25


Prepared In the Office of:

EARTH TECH

701 Corporate Center Drive, Suite 475
Raleigh, NC 27607
(919) 854-6200 – (919) 854-6259(FAX)


q:\76845\roadway\proj\u2408\u2408uc30.pfl
10/07/2004 12:06:06 PM