T.I.P. NO.	SHEET NO.
B-3651	UC-1

TIP: B-3651

See Sheet 1-A For Index of Sheets
See Sheet 1-B For Conventional Symbols

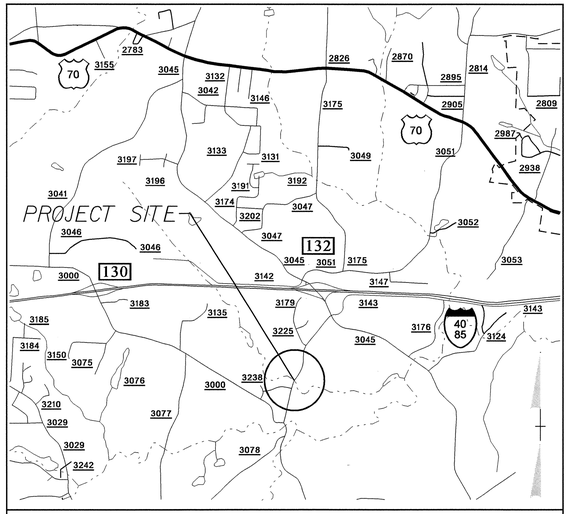

VICINITY MAP SHOWING LOCATION OF STATE PROJECT 33917.2.2

STATE OF NORTH CAROLINA
DIVISION OF HIGHWAYS

UTILITY CONSTRUCTION PLANS
GUILFORD COUNTY

LOCATION: BRIDGE NO. 359 ON SR 3143 (MILLSTREAM ROAD) OVER PRONG ALAMANCE CREEK

TYPE OF WORK: UTILITIES

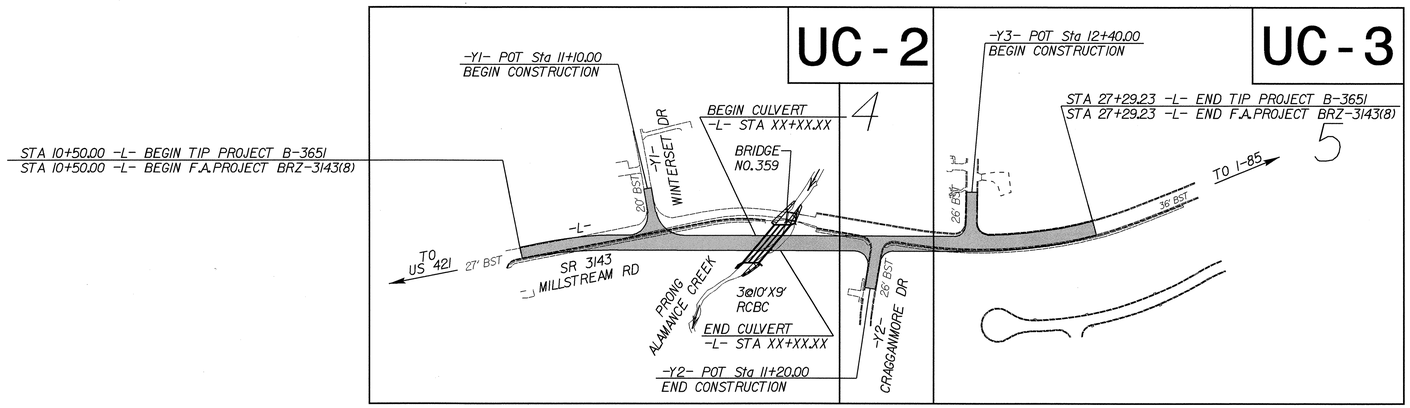

NC GRID
NAD 83

INDEX OF SHEETS

SHEET NO.	DESCRIPTION
UC-1	TITLE SHEET
UC-2	UTILITY CONSTRUCTION PLAN SHEETS
UC-3	DETAILS SHEET

WATER AND SEWER OWNERS ON PROJECT

(1) CITY OF GREENSBORO

SEAL

NORTH CAROLINA PROFESSIONAL ENGINEER SEAL 16832 JAMES S. MCKEE 2/9/04

PREPARED IN THE OFFICE OF:
DIVISION OF HIGHWAYS
DESIGN SERVICES
UTILITY SECTION
1591 MAIL SERVICES CENTER
RALEIGH NC 27699-1591
PHONE (919) 250-4128
FAX (919) 250-4119

Roger Worthington, P.E. — UTILITIES SECTION ENGINEER
Steve Mckee, P.E. — UTILITIES SQUAD LEADER PROJECT ENGINEER
Alonza Yancey — UTILITIES PROJECT DESIGNER

$FILE$
$DATE$