STATE PROJECT NO.	COUNTY	BRIDGE NO.	SHEET NO.	TOTAL SHEETS
8.2312501 B-3670	JOHNSTON	448	5	10
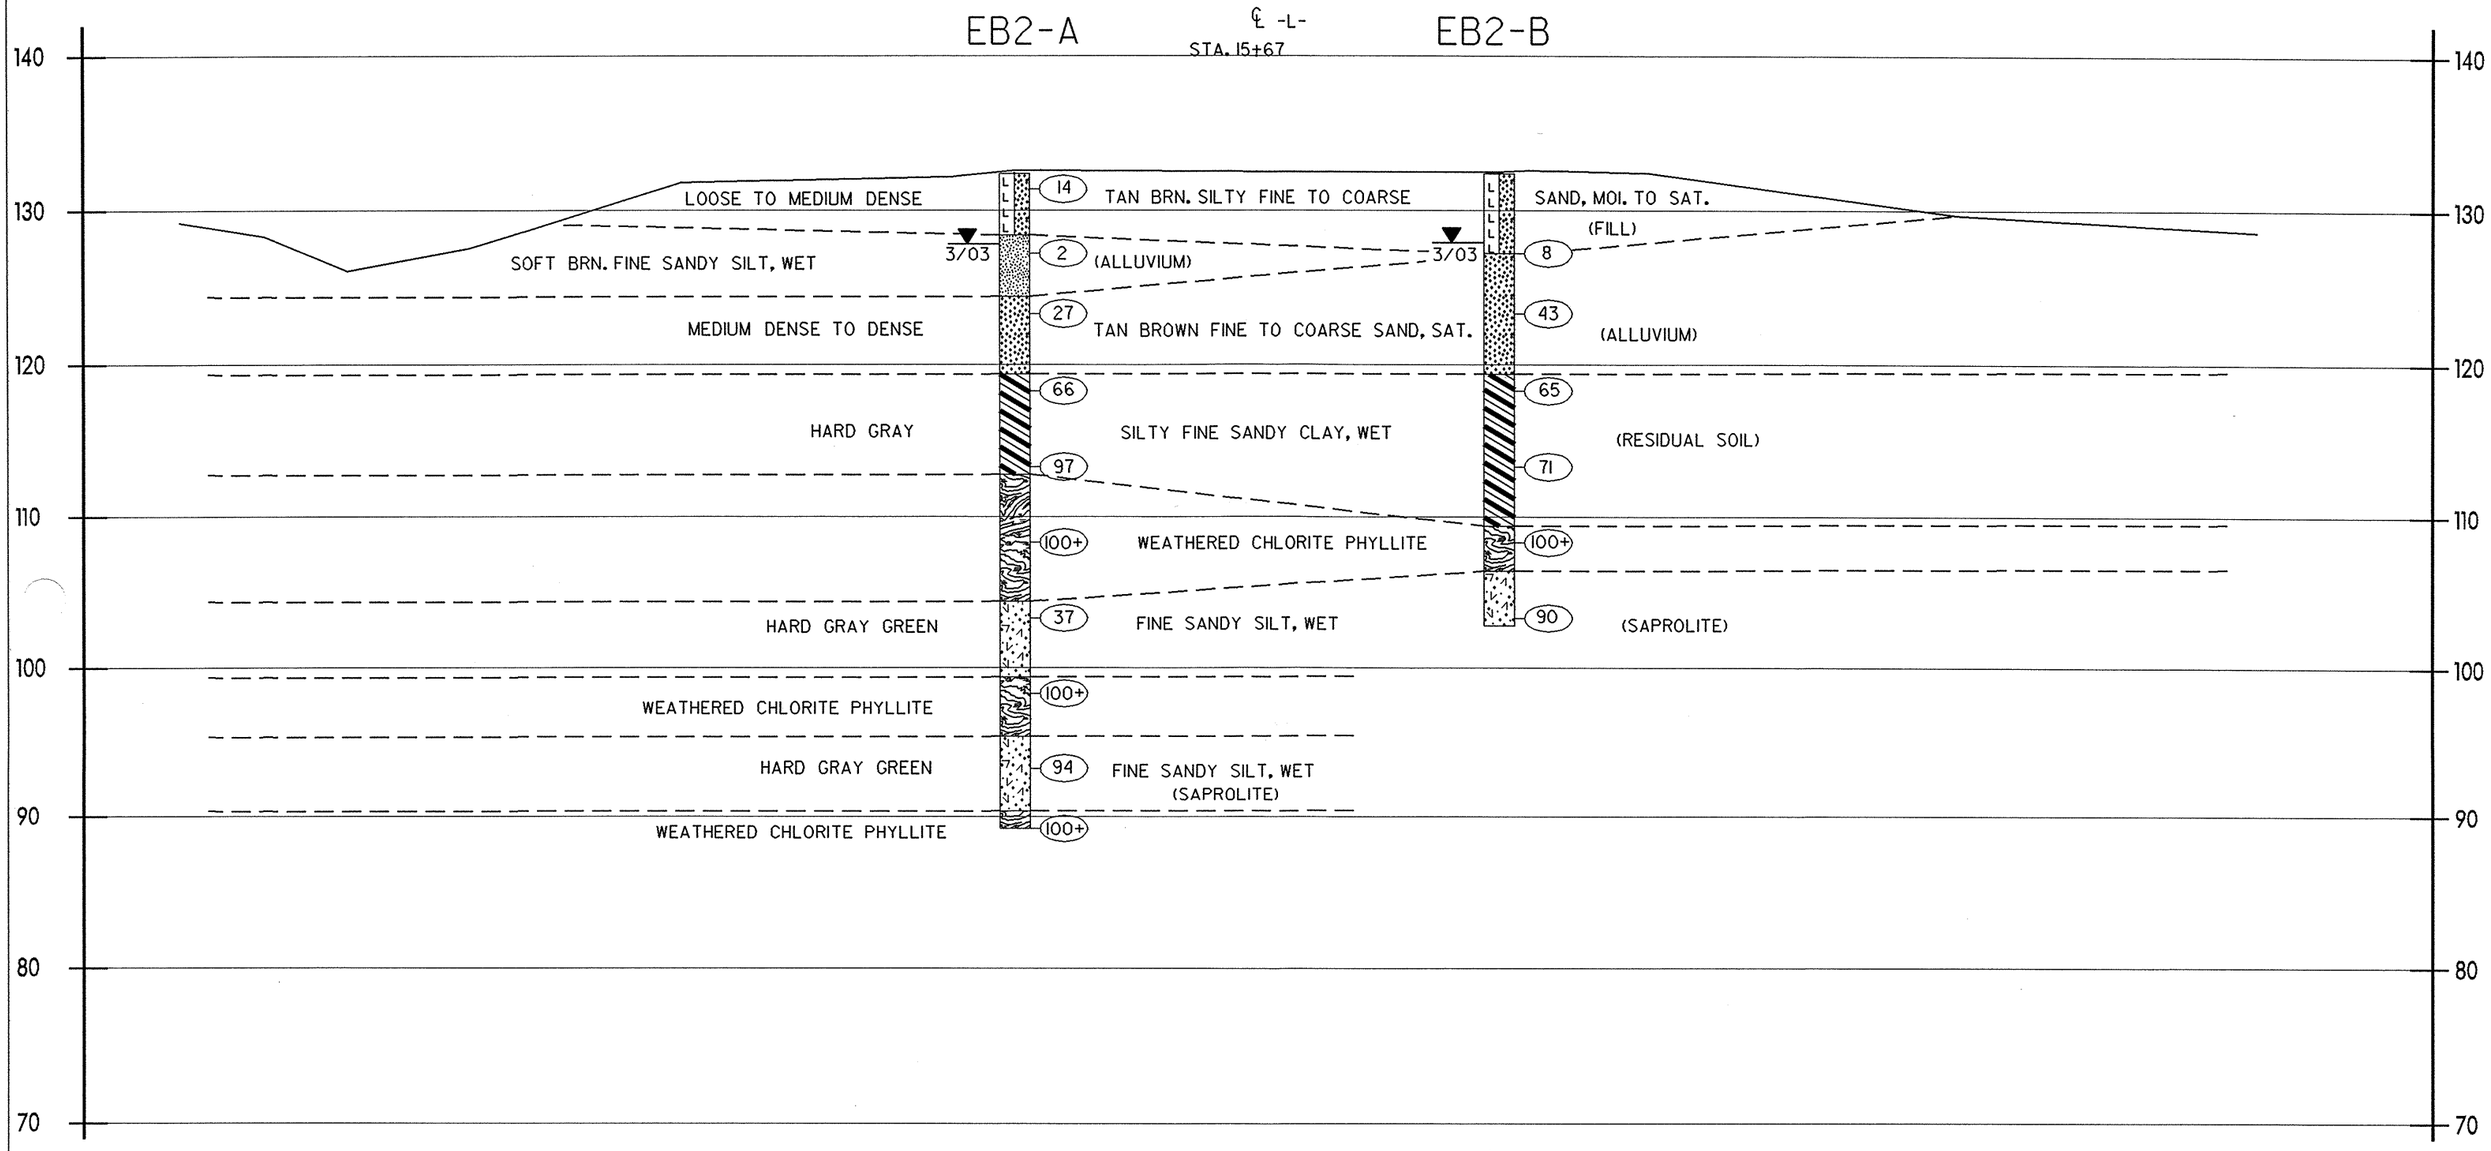
CROSS SECTION THROUGH BORINGS AT END BENT 2