PROJECT REFERENCE NO.	SHEET NO.
B-3522	EC-6/CONST.4
HYDRAULICS ENGINEER	HIGHWAY DESIGN ENGINEER

NOTE:
UTILIZE TEMPORARY ROCK SEDIMENT DAM TYPE – B AS STILLING BASIN WHERE APPLICABLE.
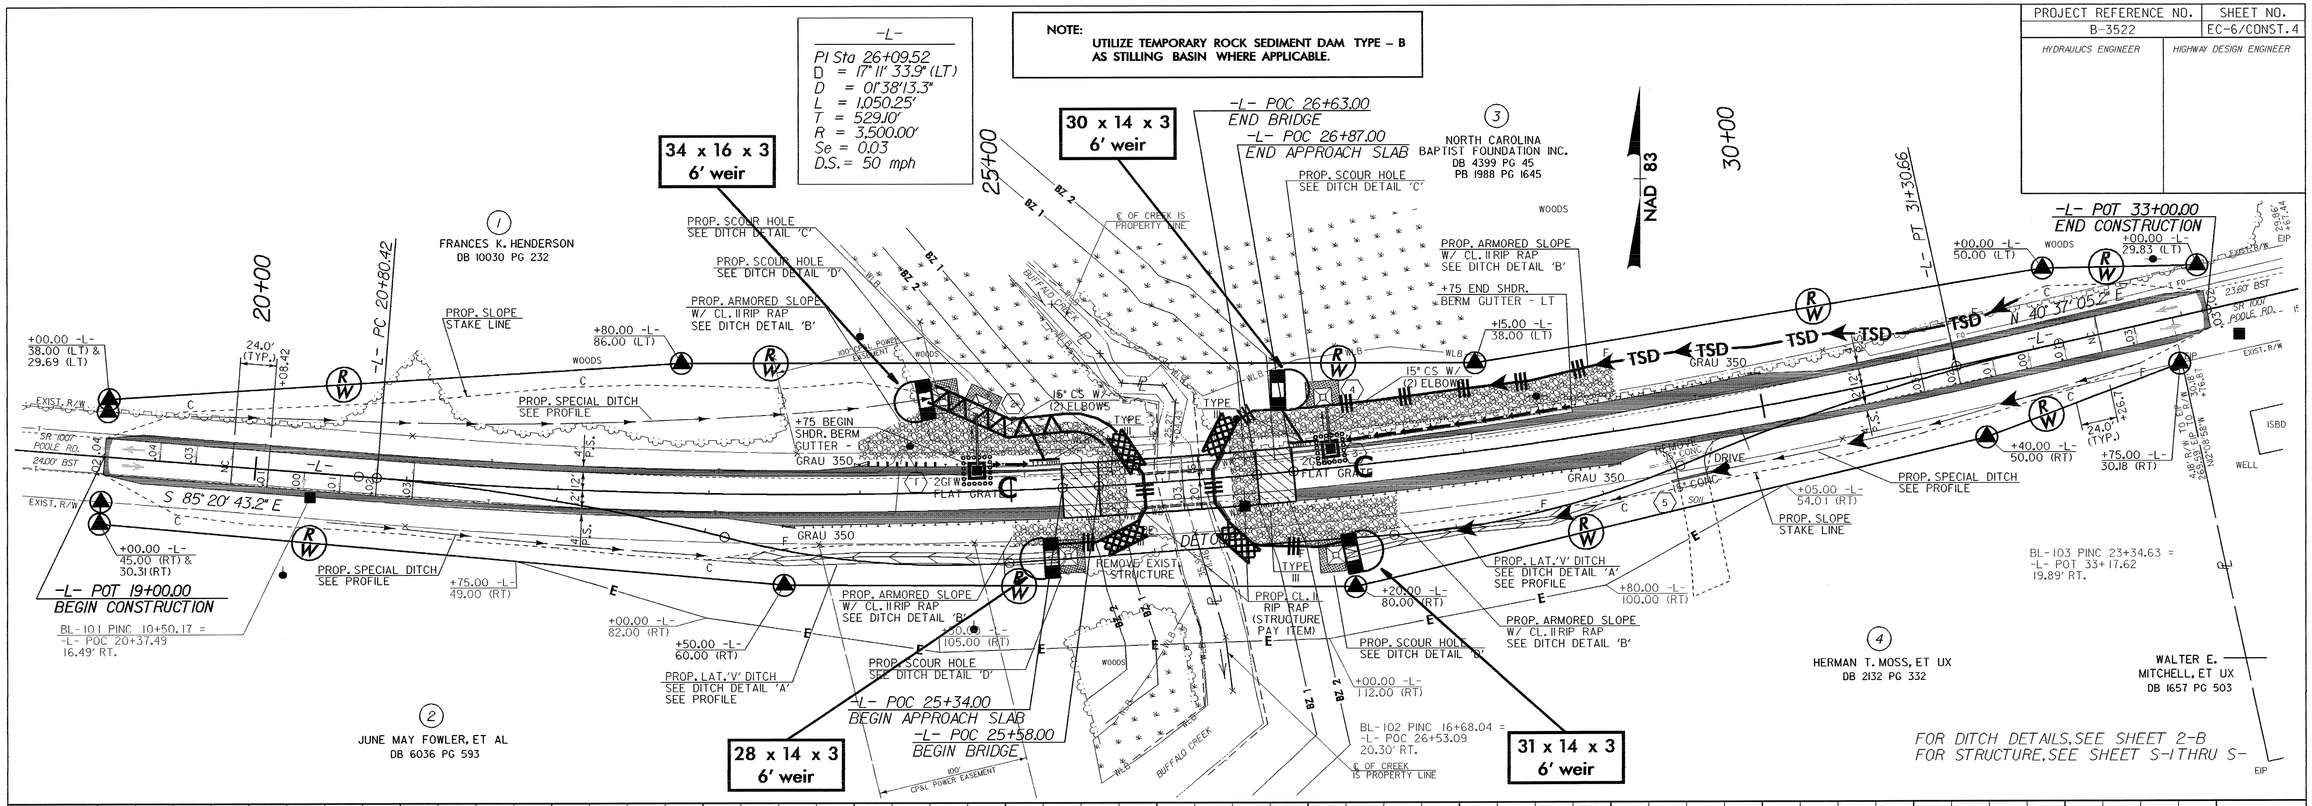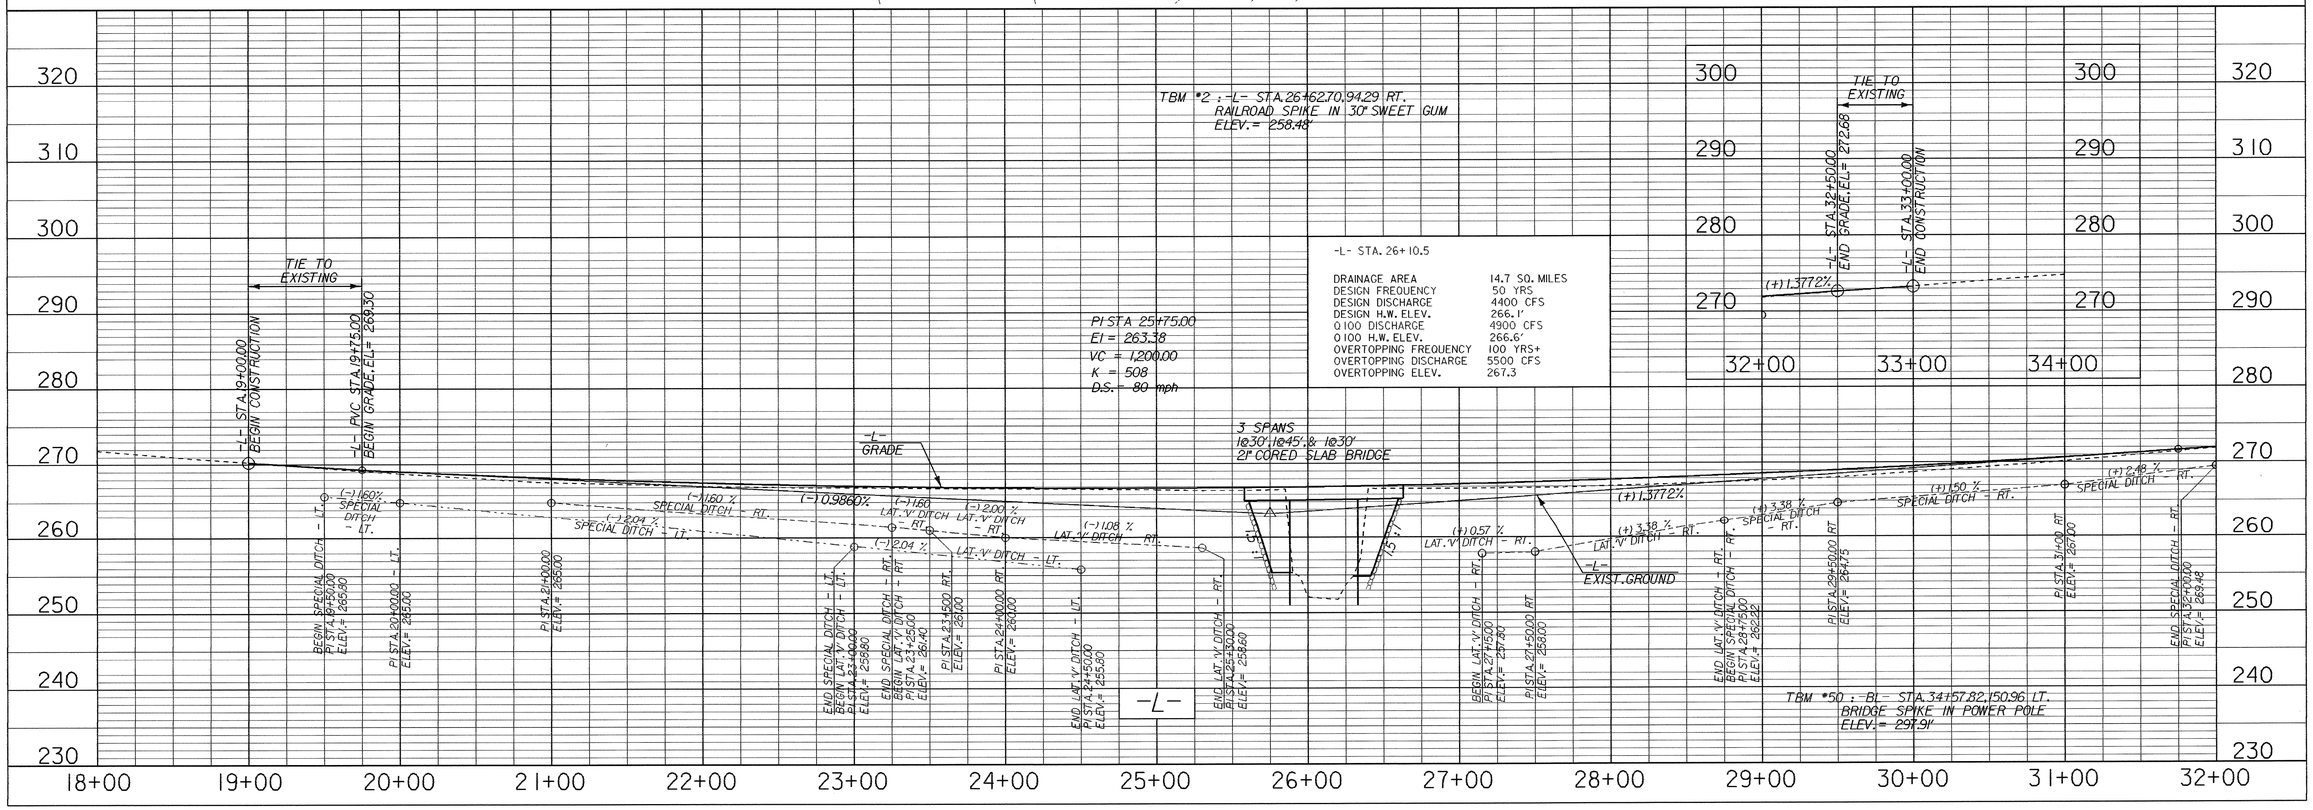
-L-
PI Sta 26+09.52
D = 17° 11' 33.9" (LT)
D = 01°38'13.3"
L = 1,050.25'
T = 529.10'
R = 3,500.00'
Se = 0.03
D.S. = 50 mph