PROJECT REFERENCE NO.	SHEET NO.
B-3522	EC-5/CONST.2-C
HYDRAULICS ENGINEER	HIGHWAY DESIGN ENGINEER

NOTE:
PLACE TEMPORARY ROCK SEDIMENT DAMS TYPE- B AND TEMPORARY ROCK SILT CHECKS TYPE-A AT DRAINAGE OUTLETS.

DETOUR

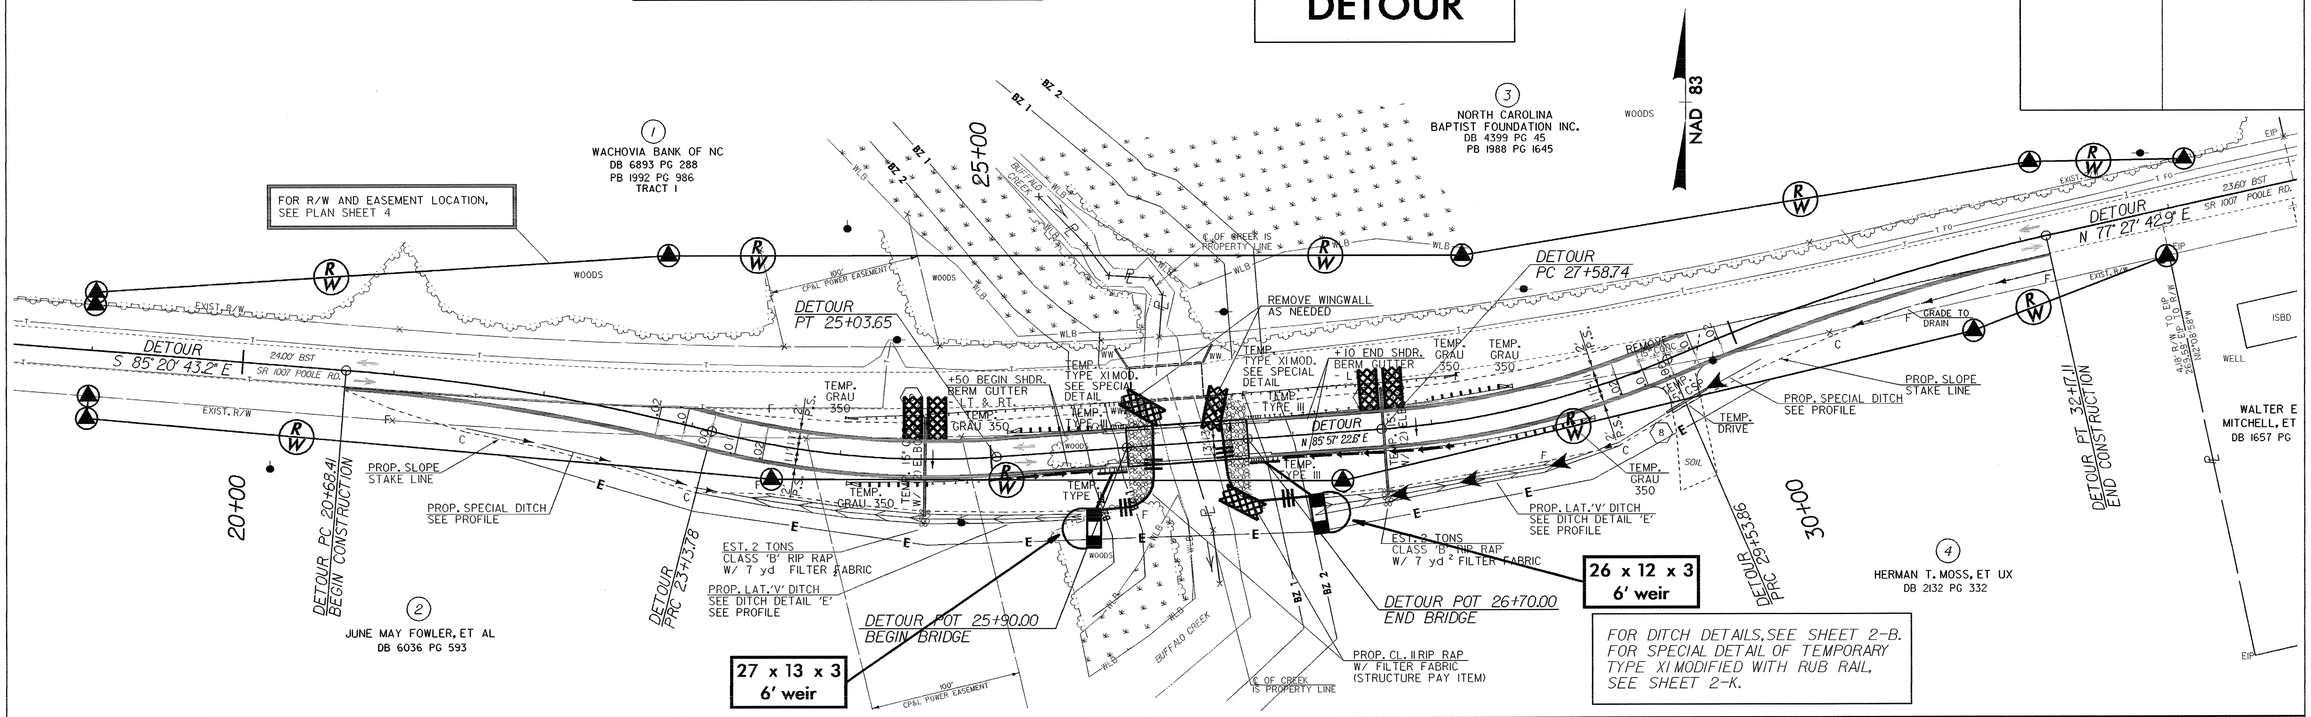

-L-DET STA. 26+30.0

DRAINAGE AREA	14.7 SQ. MILES
DESIGN FREQUENCY	5 YRS
DESIGN DISCHARGE	2300 CFS
DESIGN H.W. ELEV.	263.1'
0100 DISCHARGE	4900 CFS
0100 H.W. ELEV.	267.2'
OVERTOPPING FREQUENCY	50 YRS
OVERTOPPING DISCHARGE	4400 CFS
OVERTOPPING ELEV.	266.6
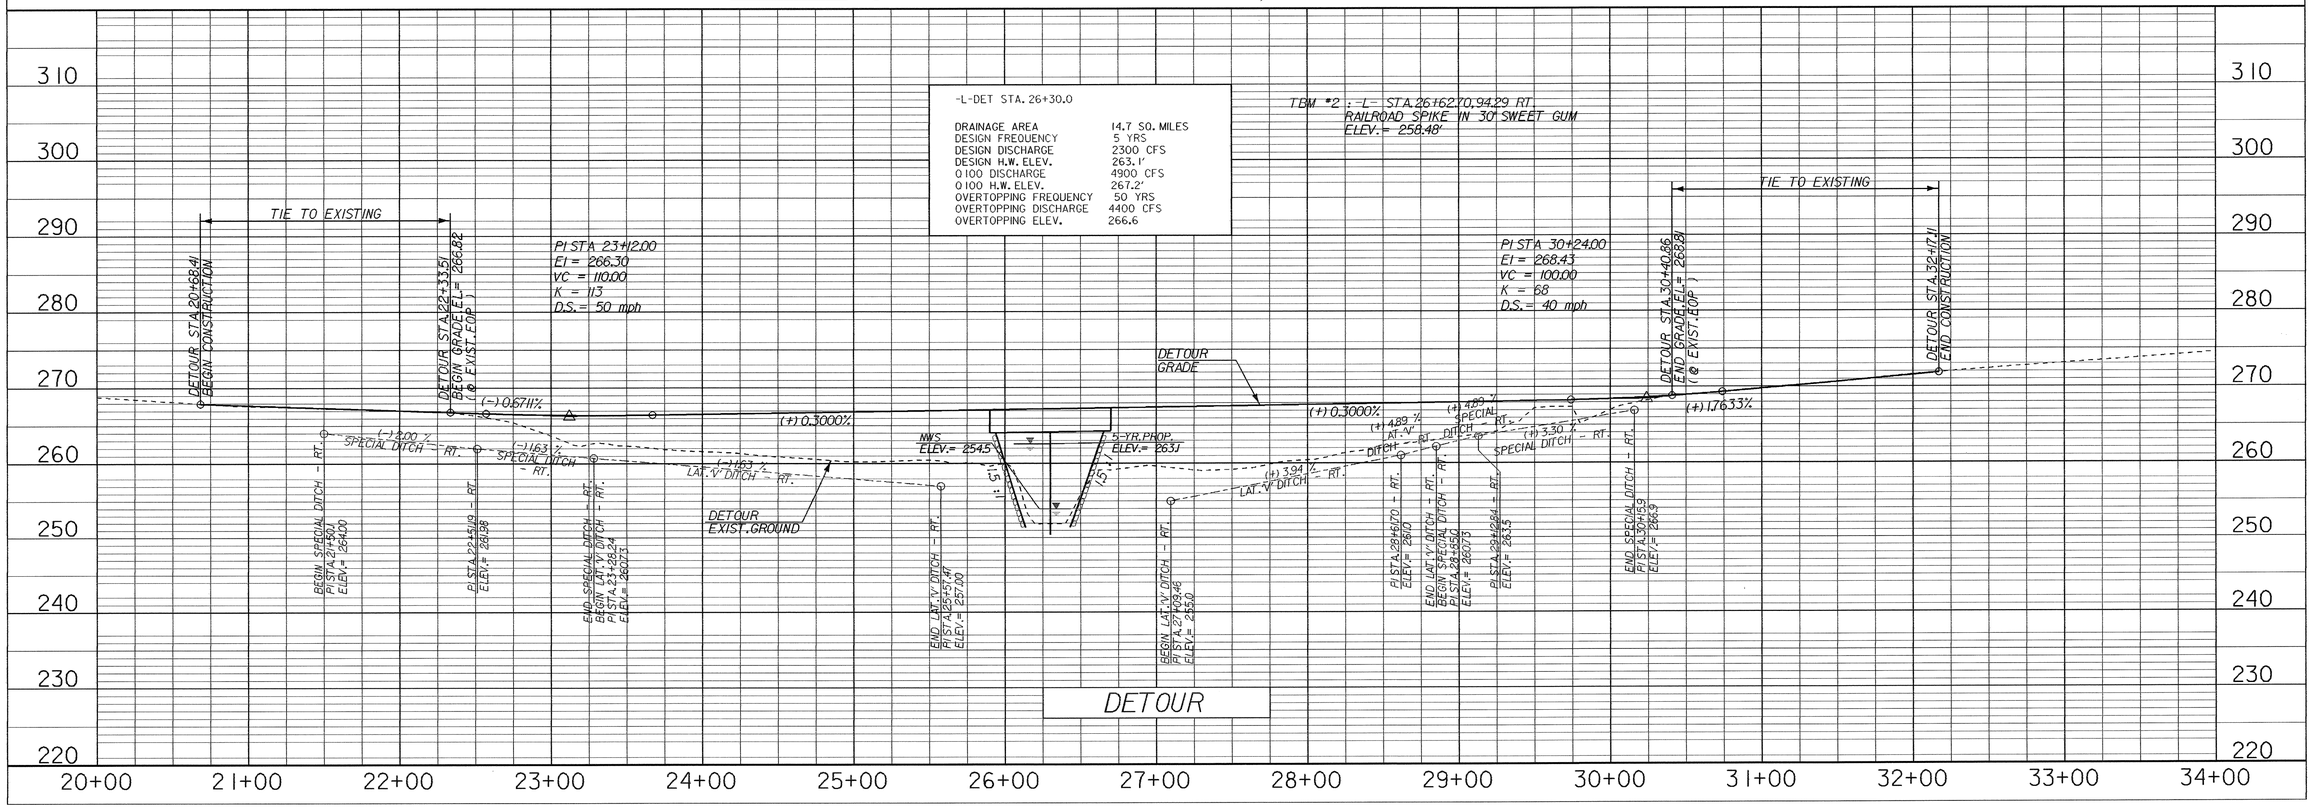
TBM #2 : -L- STA. 26+62.70, 94.29 RT.
RAILROAD SPIKE IN 30" SWEET GUM
ELEV. = 258.48'