CROSS SECTION THROUGH END BENT 1

BRIDGE NO. 215
33131.1.1 (B-3522)

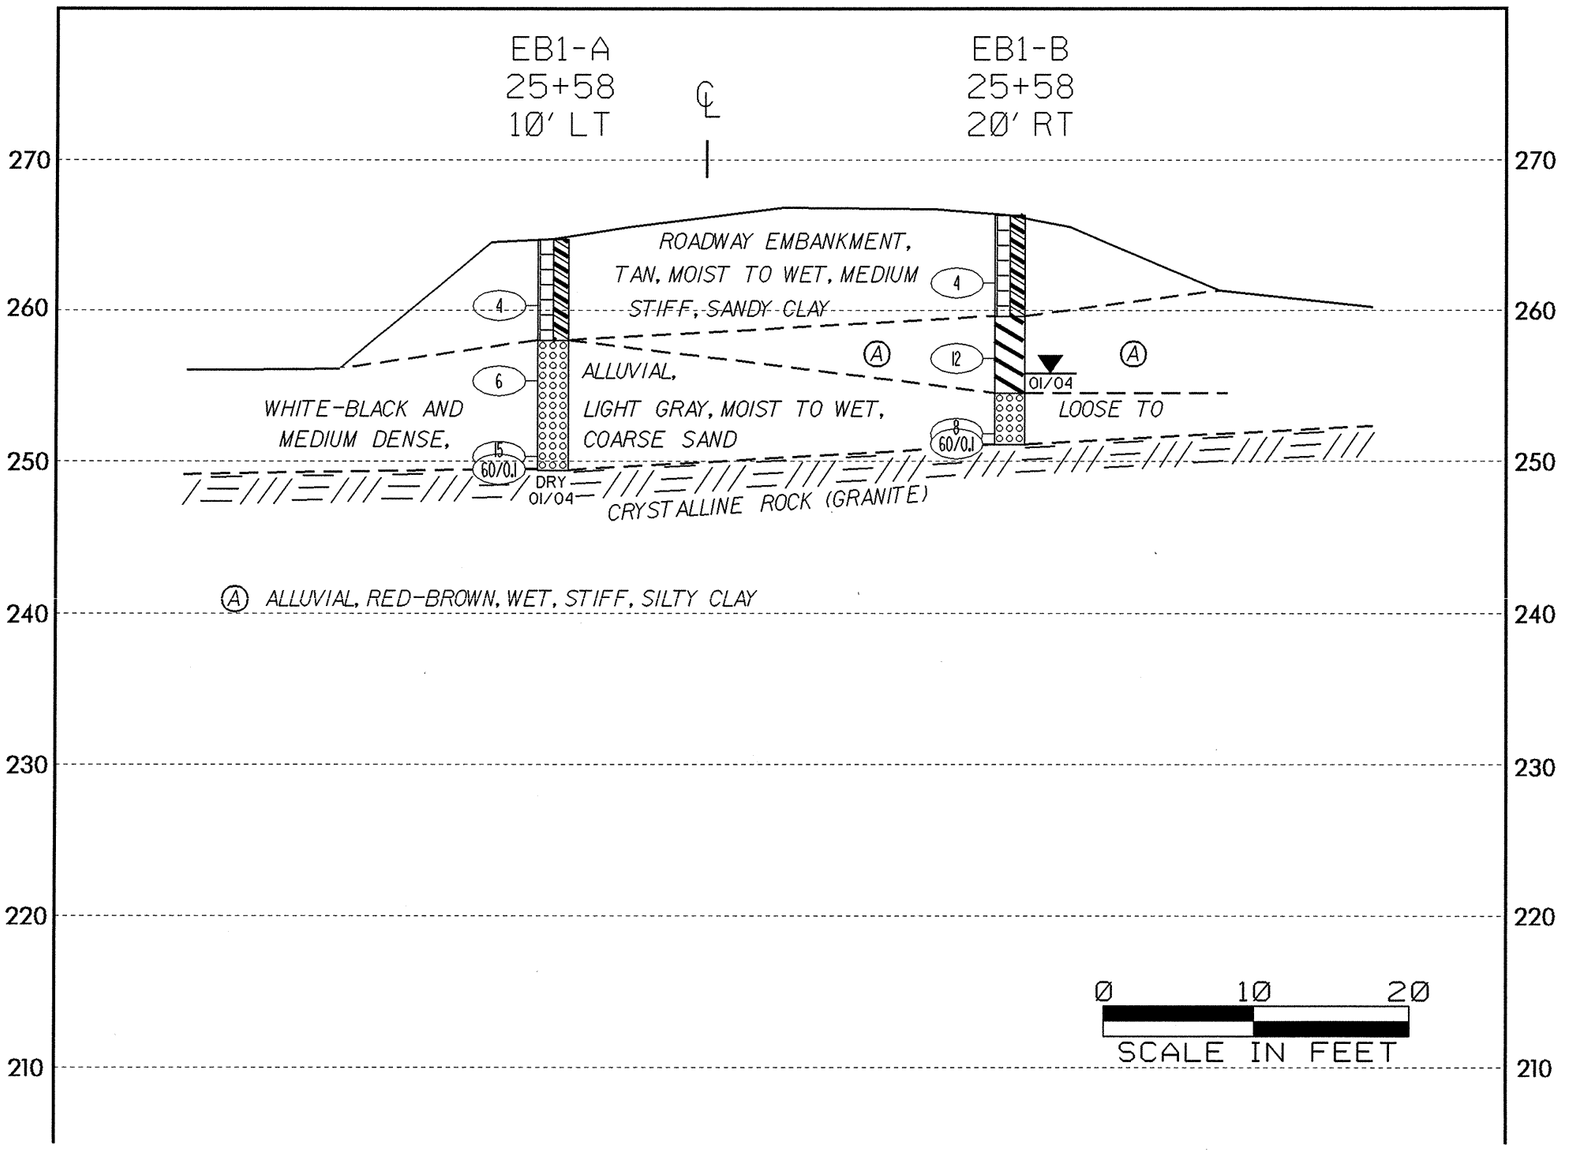

CROSS SECTION THROUGH BENT 1
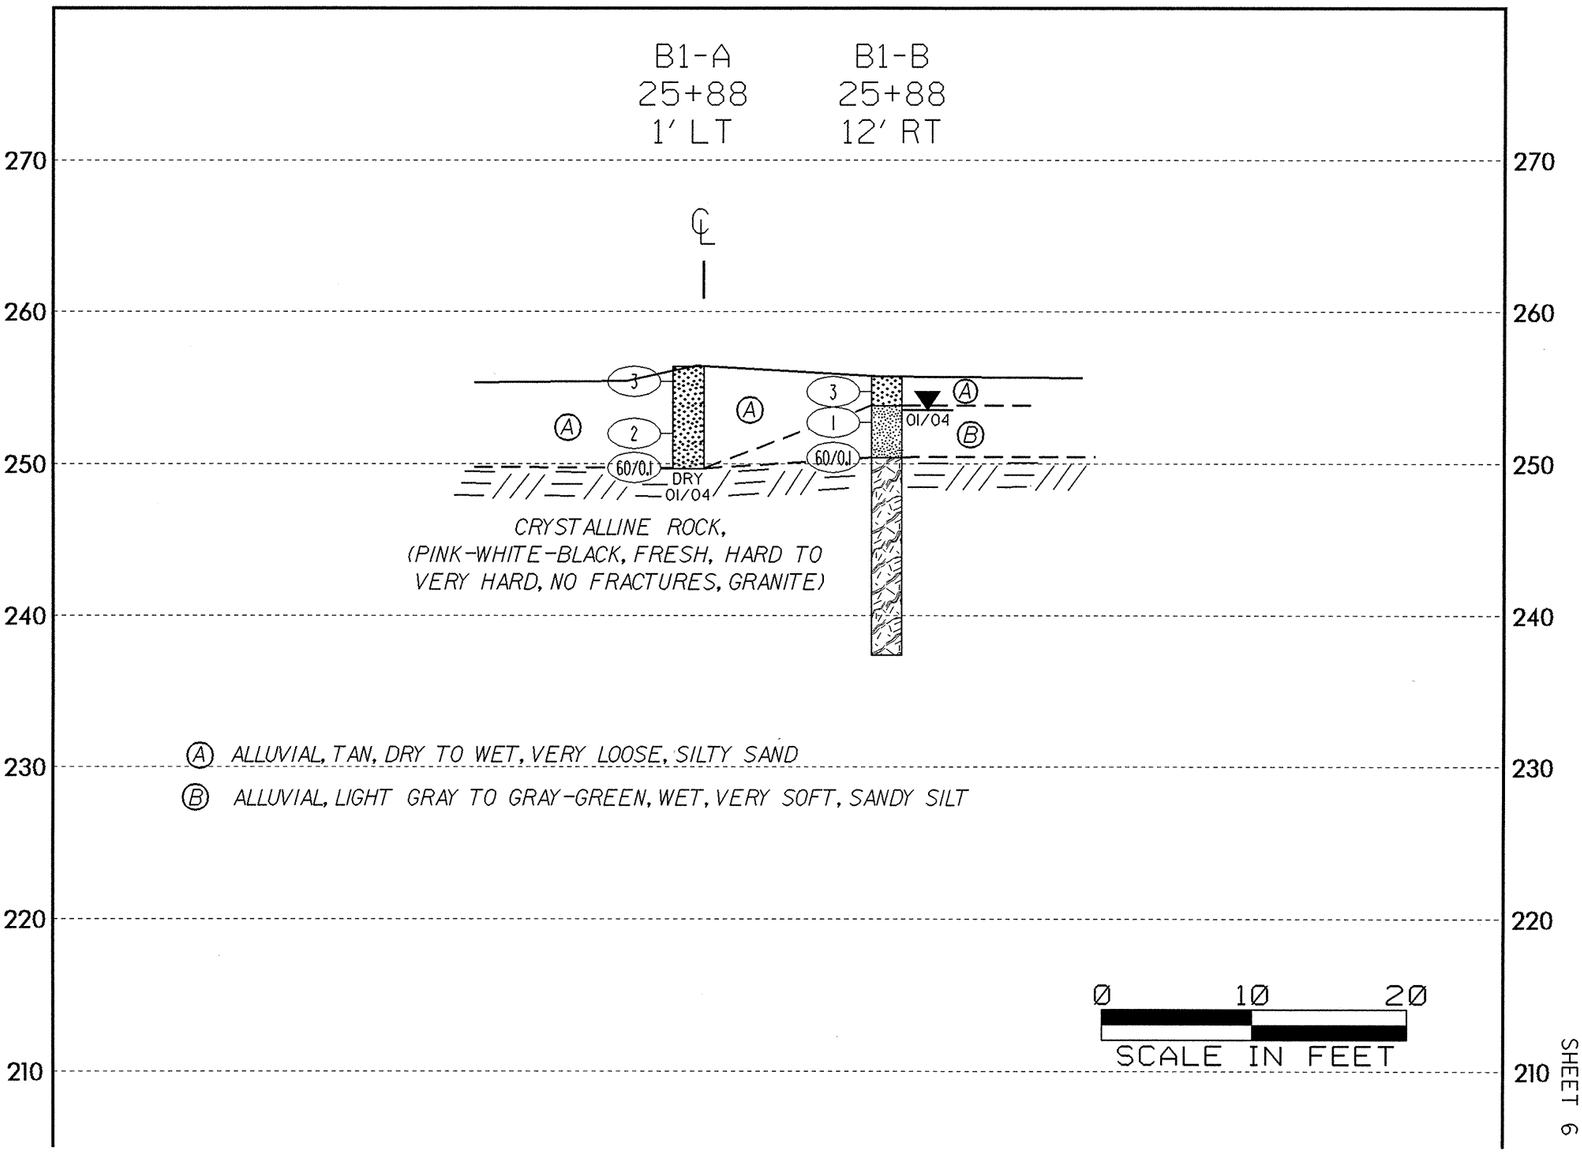
BRIDGE NO. 215
33131.1.1 (B-3522)