STATE PROJECT NO.	SHEET NO.	TOTAL SHEETS
33131.1.1	4	17
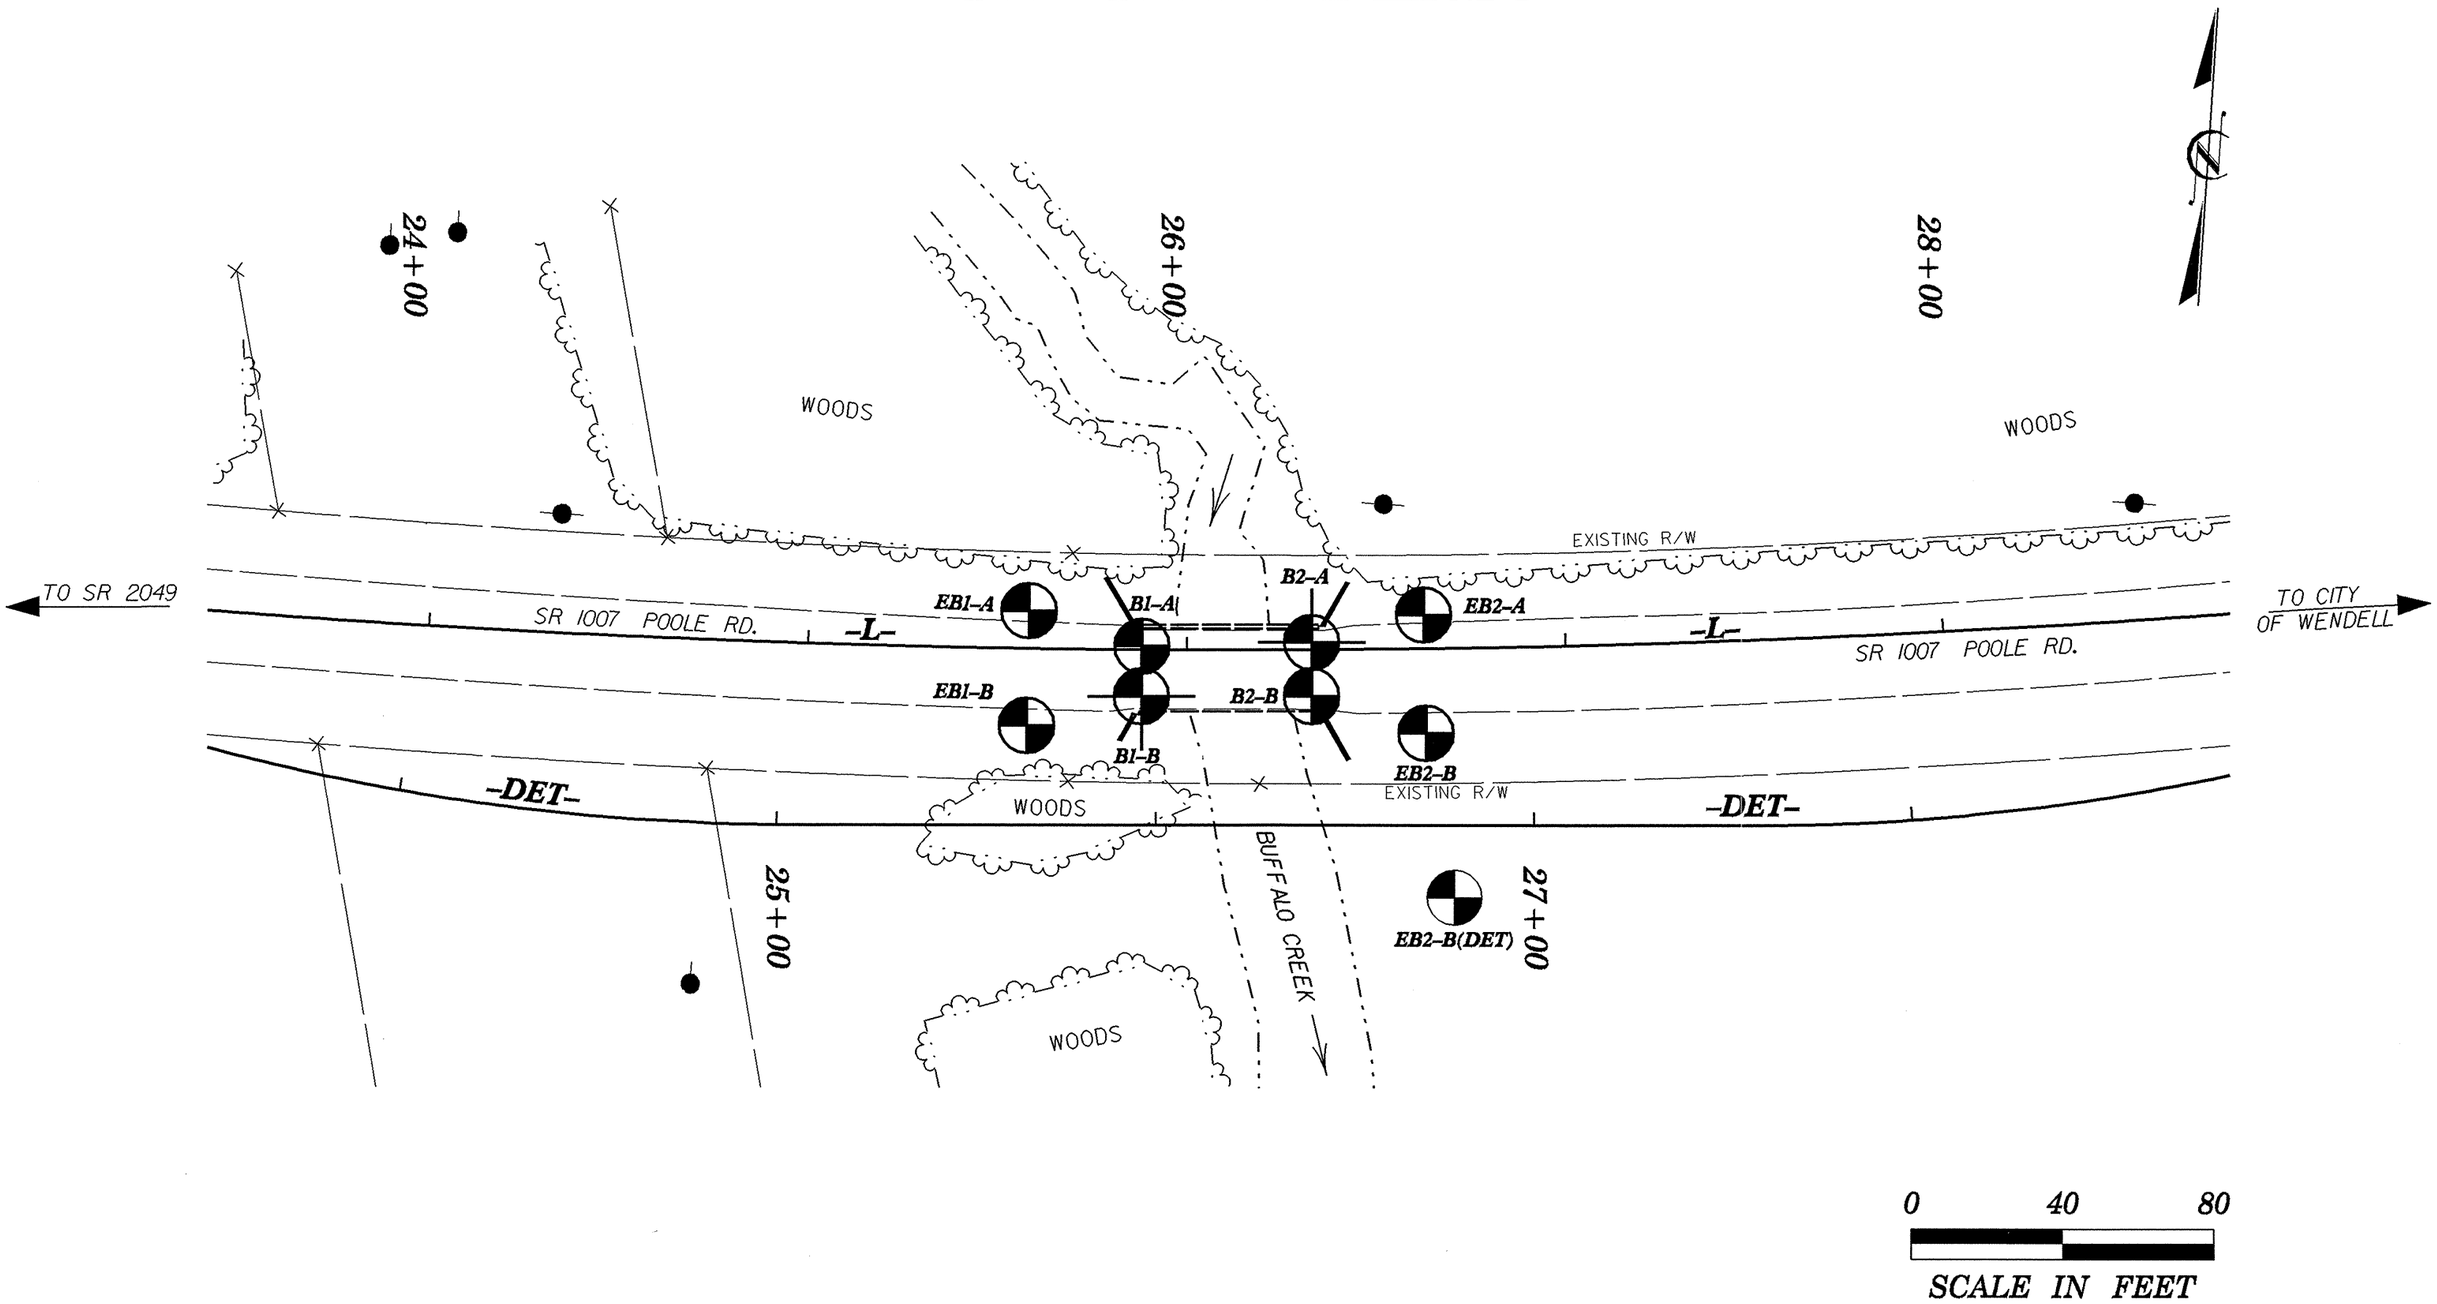
TEST SITE PLAN