STATE PROJECT NO.	SHEET NO.	TOTAL SHEETS
8.2407701	4	16
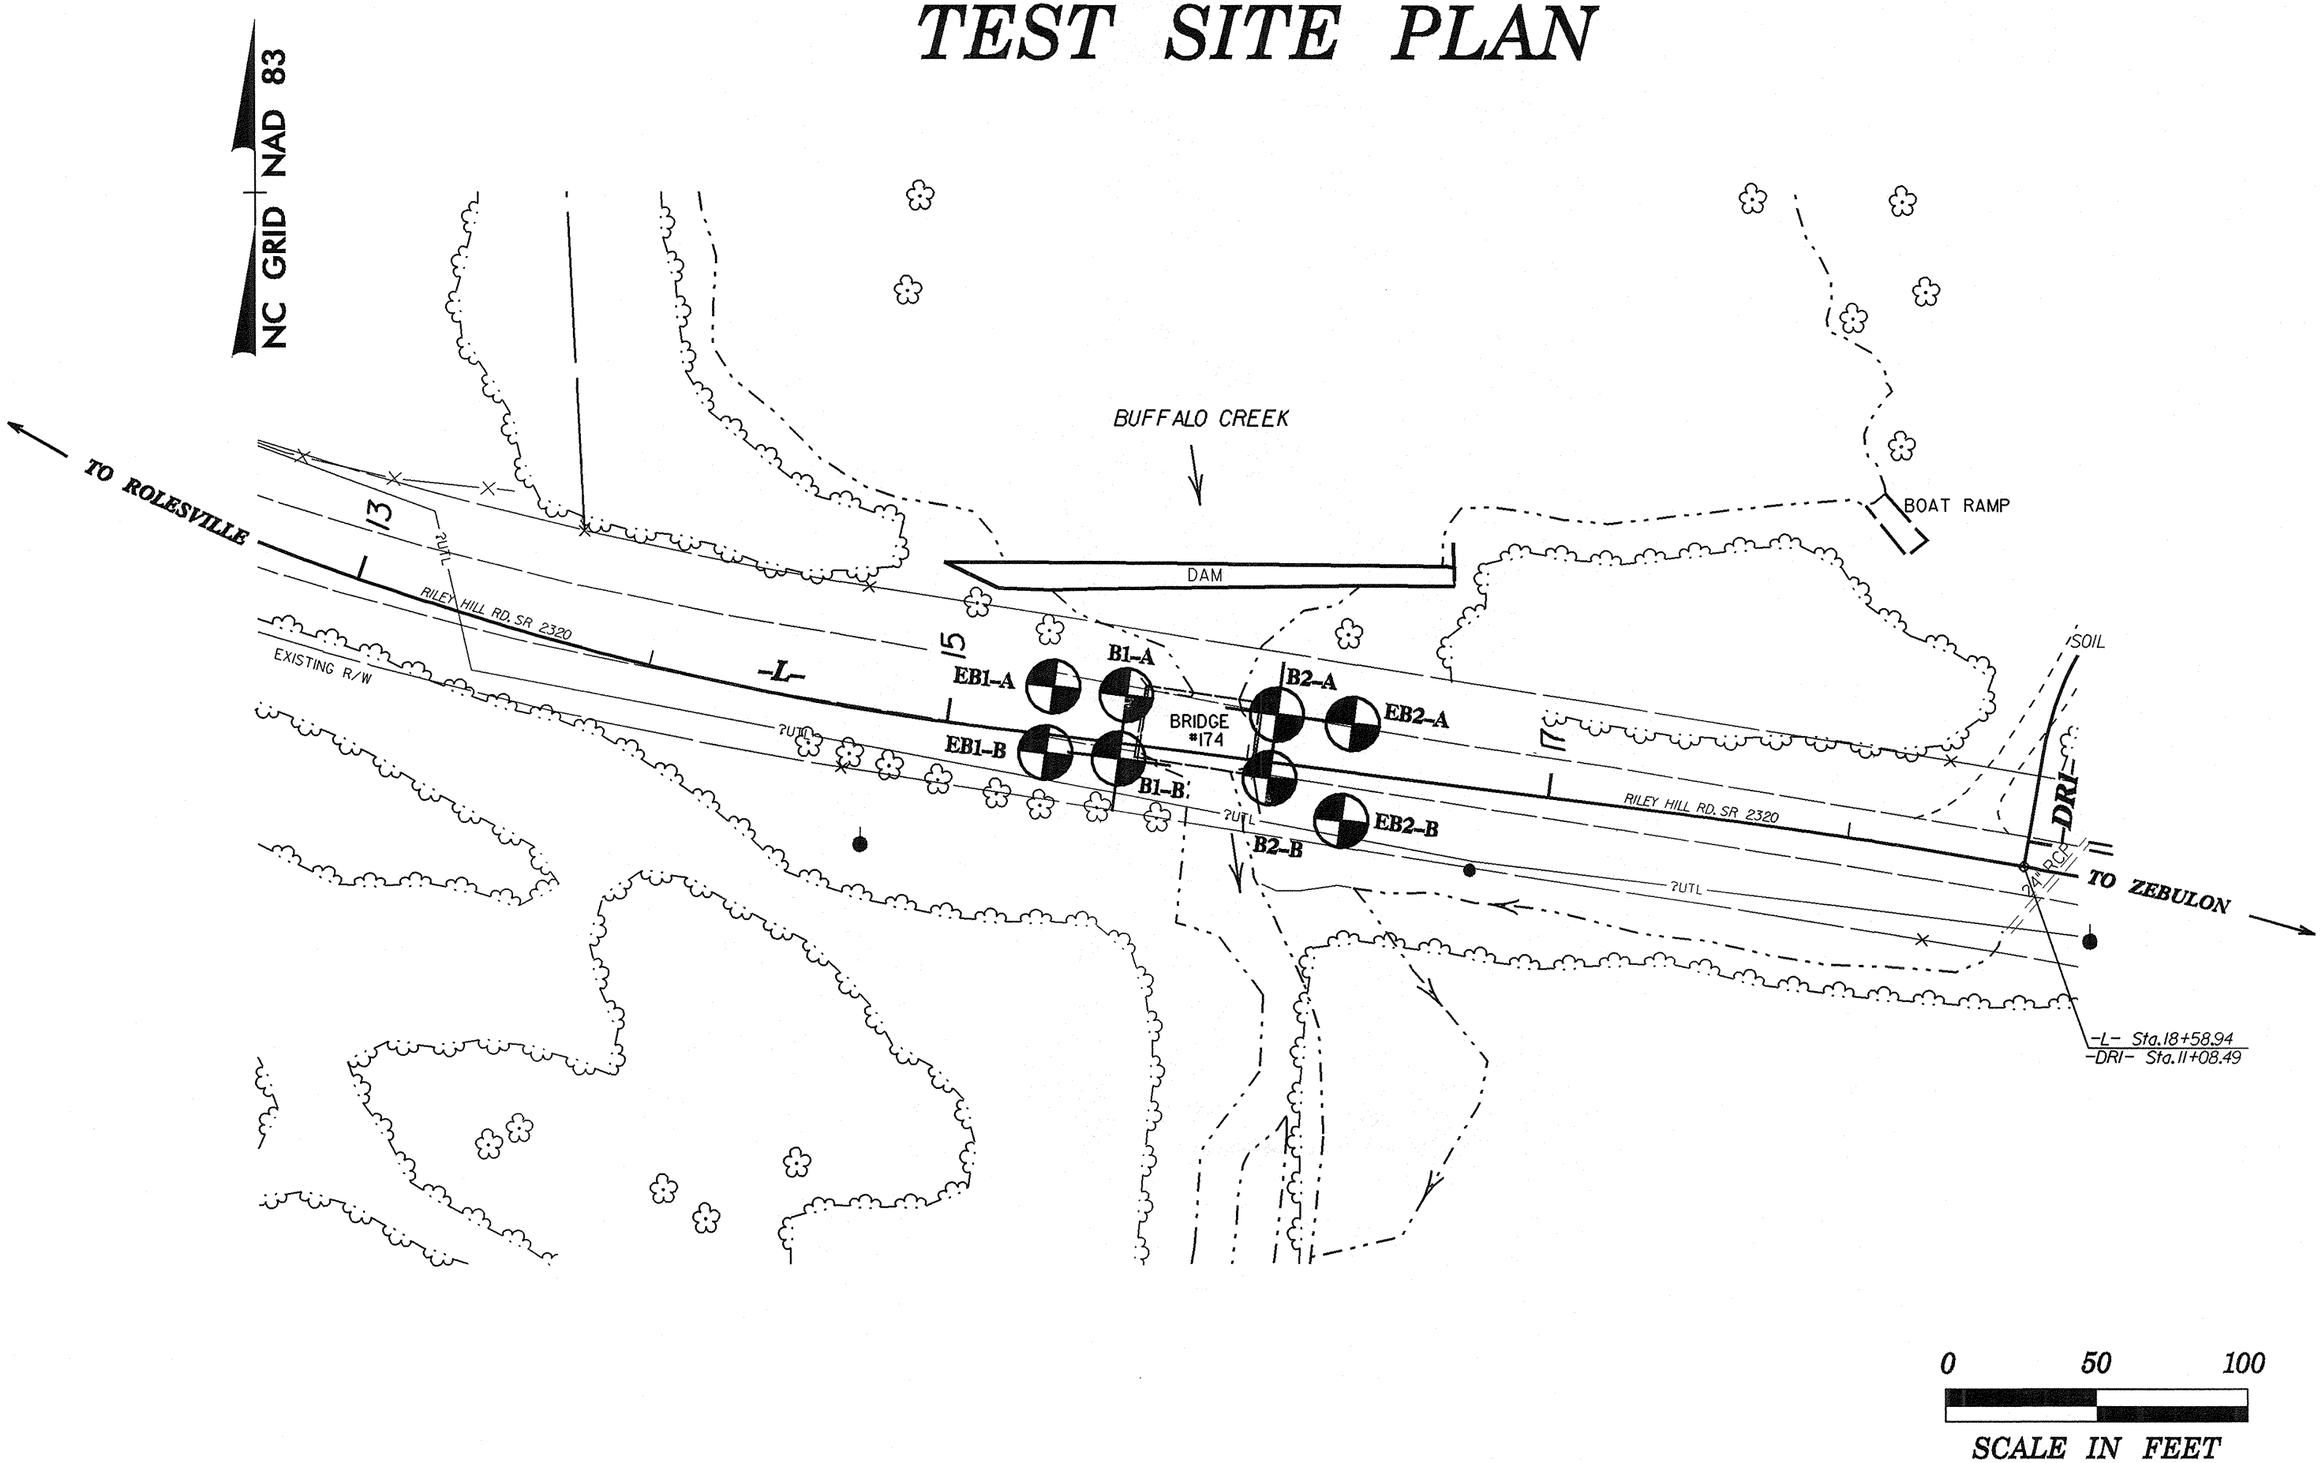
TEST SITE PLAN